SITE PLAN
FOR
JOE WELCH ELEC

S/L 32 MADISON LAKELAND
ORIG. LOT 3 & 4 TRACT 3 MADIS
LAKE COUNTY
OHIO

14 MARCH 1995
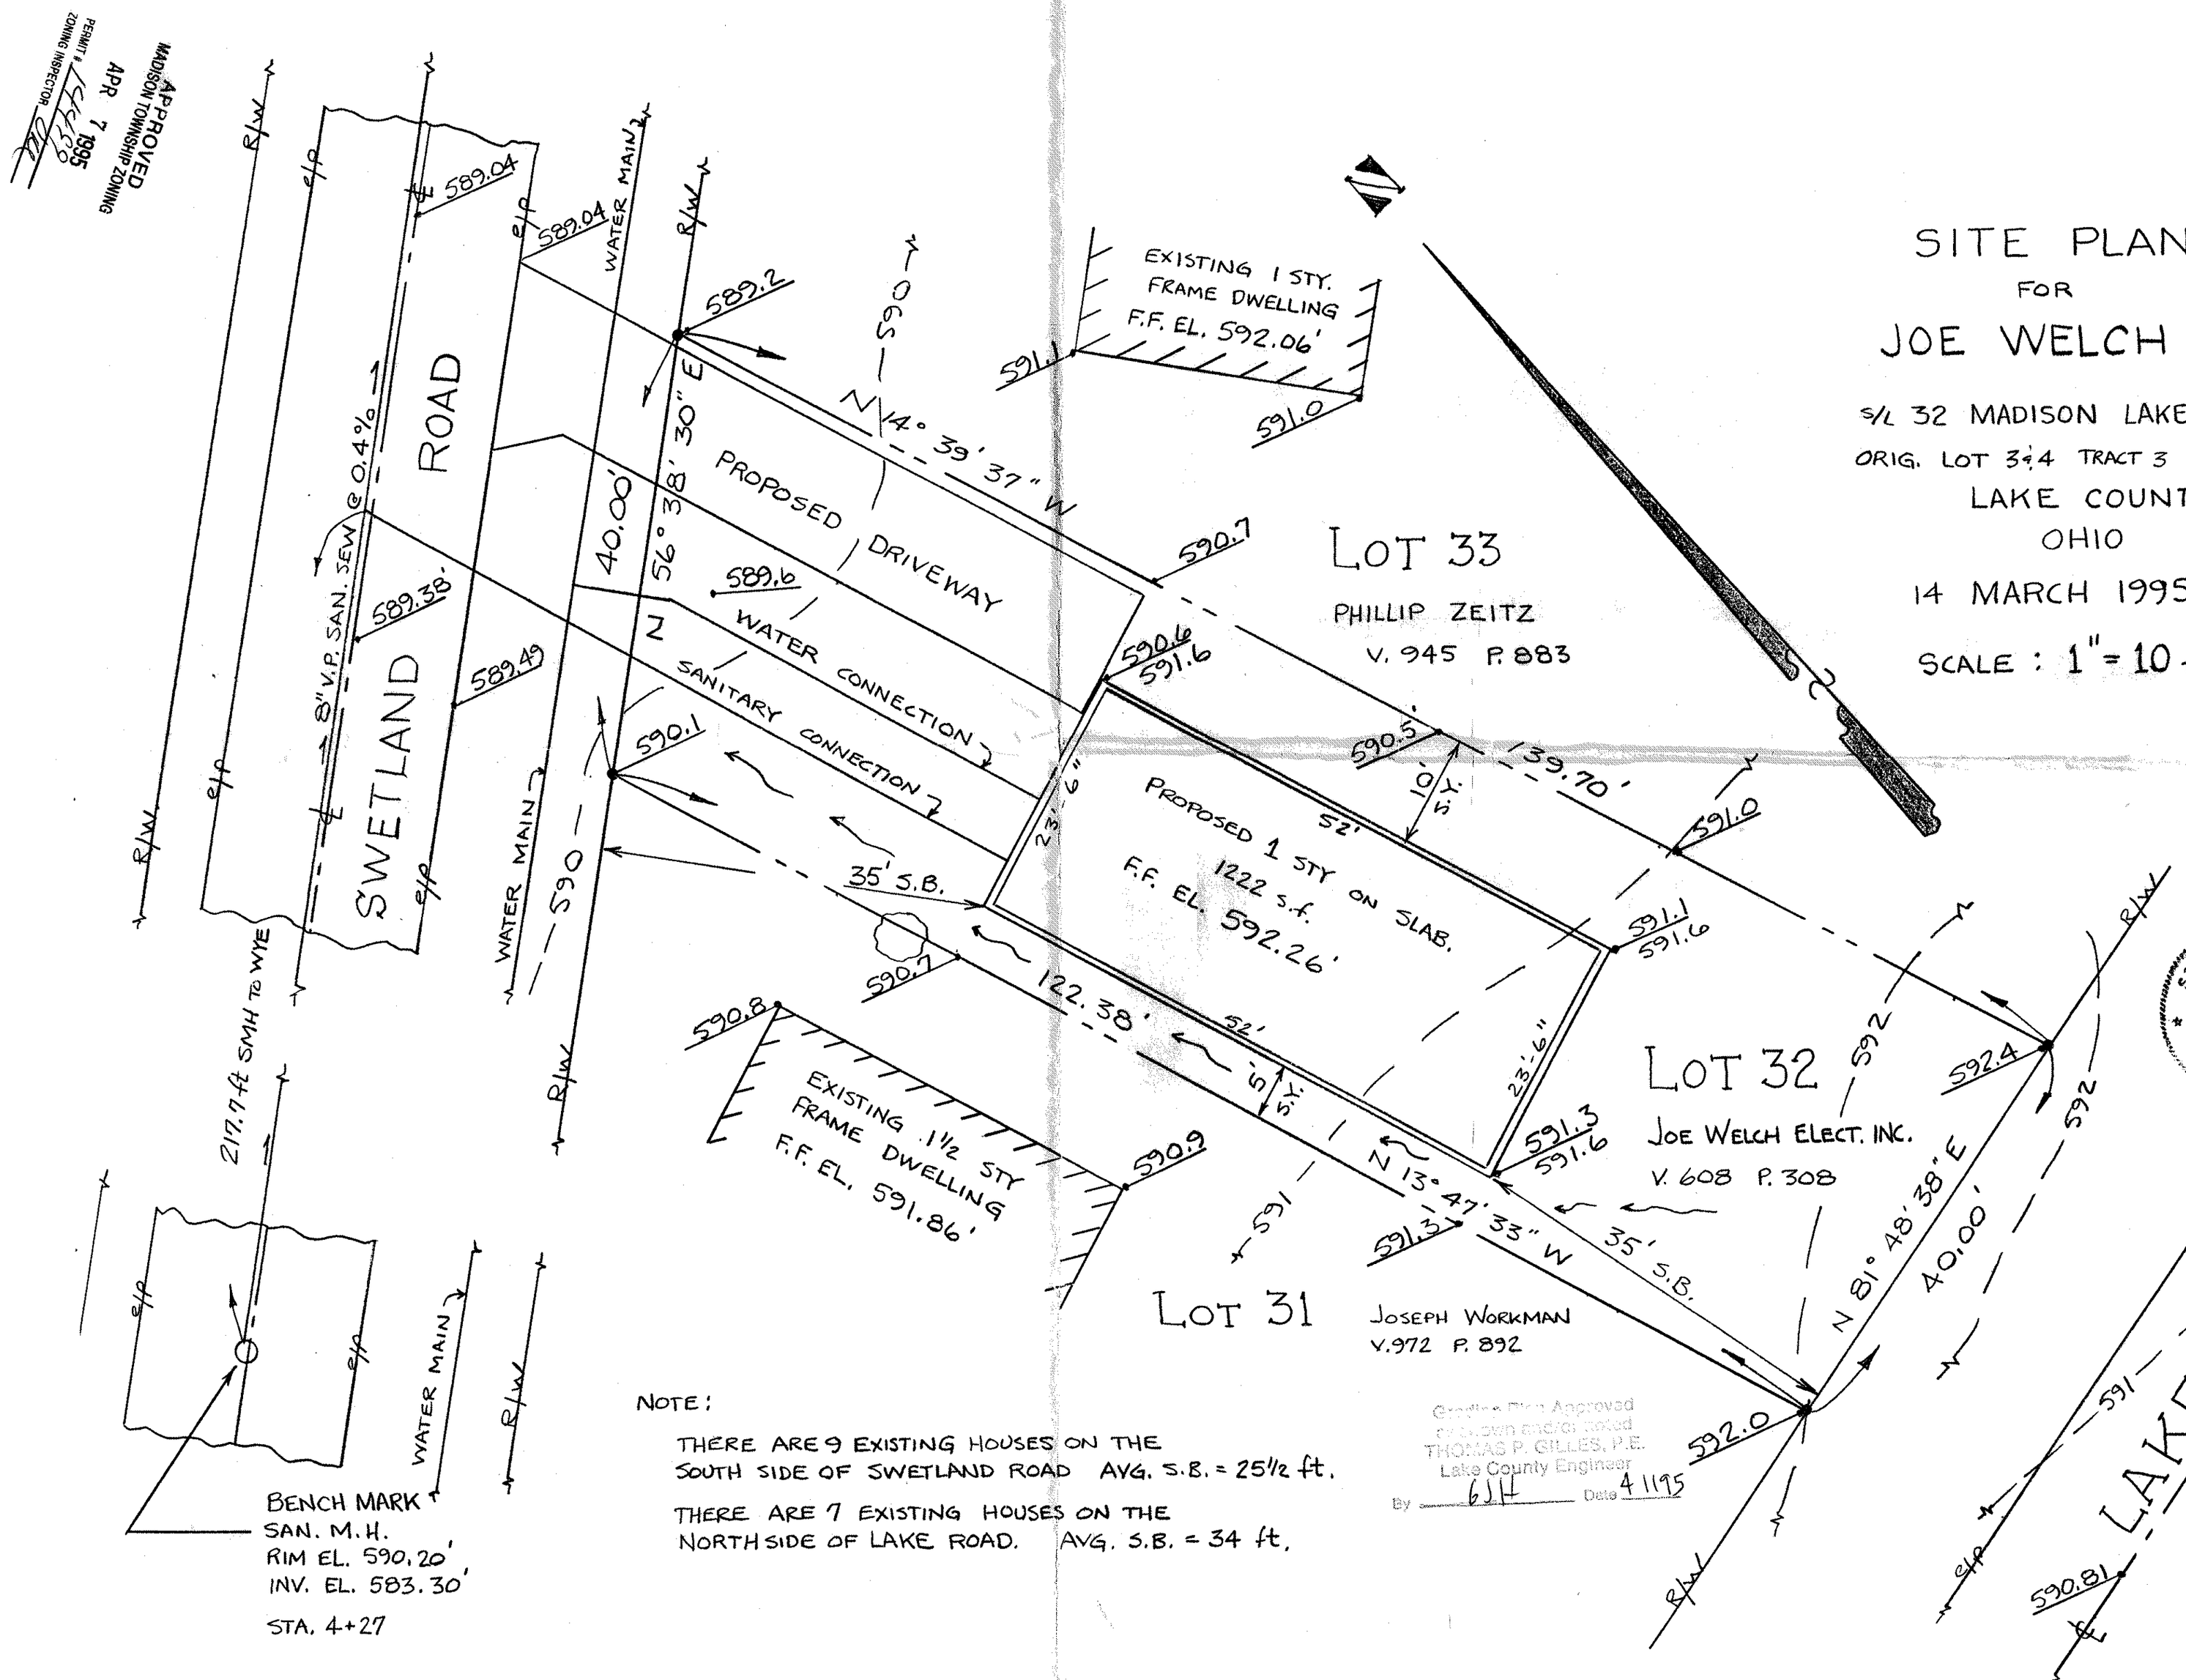
SCALE : 1" = 10 ft.