EROSION AND SEDIMENT CONTROL SITE PLAN

ZONING DISTRICT: SINGLE FAMILY – "D"
SUBLOT NO. CEDARWOOD ROAD
PARCEL ID 19A088M000010

SUBDIVISION: LAKE ERIE ESTATES SUBDIVISION 5
MENTOR ON THE LAKE, OHIO

OWNER/BUILDER: SARAH MAXWELL
P.O. BOX 25715
GARFIELD HEIGHTS, OHIO 44125
PHONE: 216-856-2693

NORTH
SCALE: 1"=30'

LEGEND
- IP INLET PROTECTION
- —SF— SILT FENCE
- TEMPORARY SEEDING AND MULCHING
- CONSTRUCTION ENTRANCE

INSTALL SILT FENCE ALONG SIDE PROPERTY LINES

PLEASE REFER TO SHEET 3 FOR EROSION CONTROL DETAILS

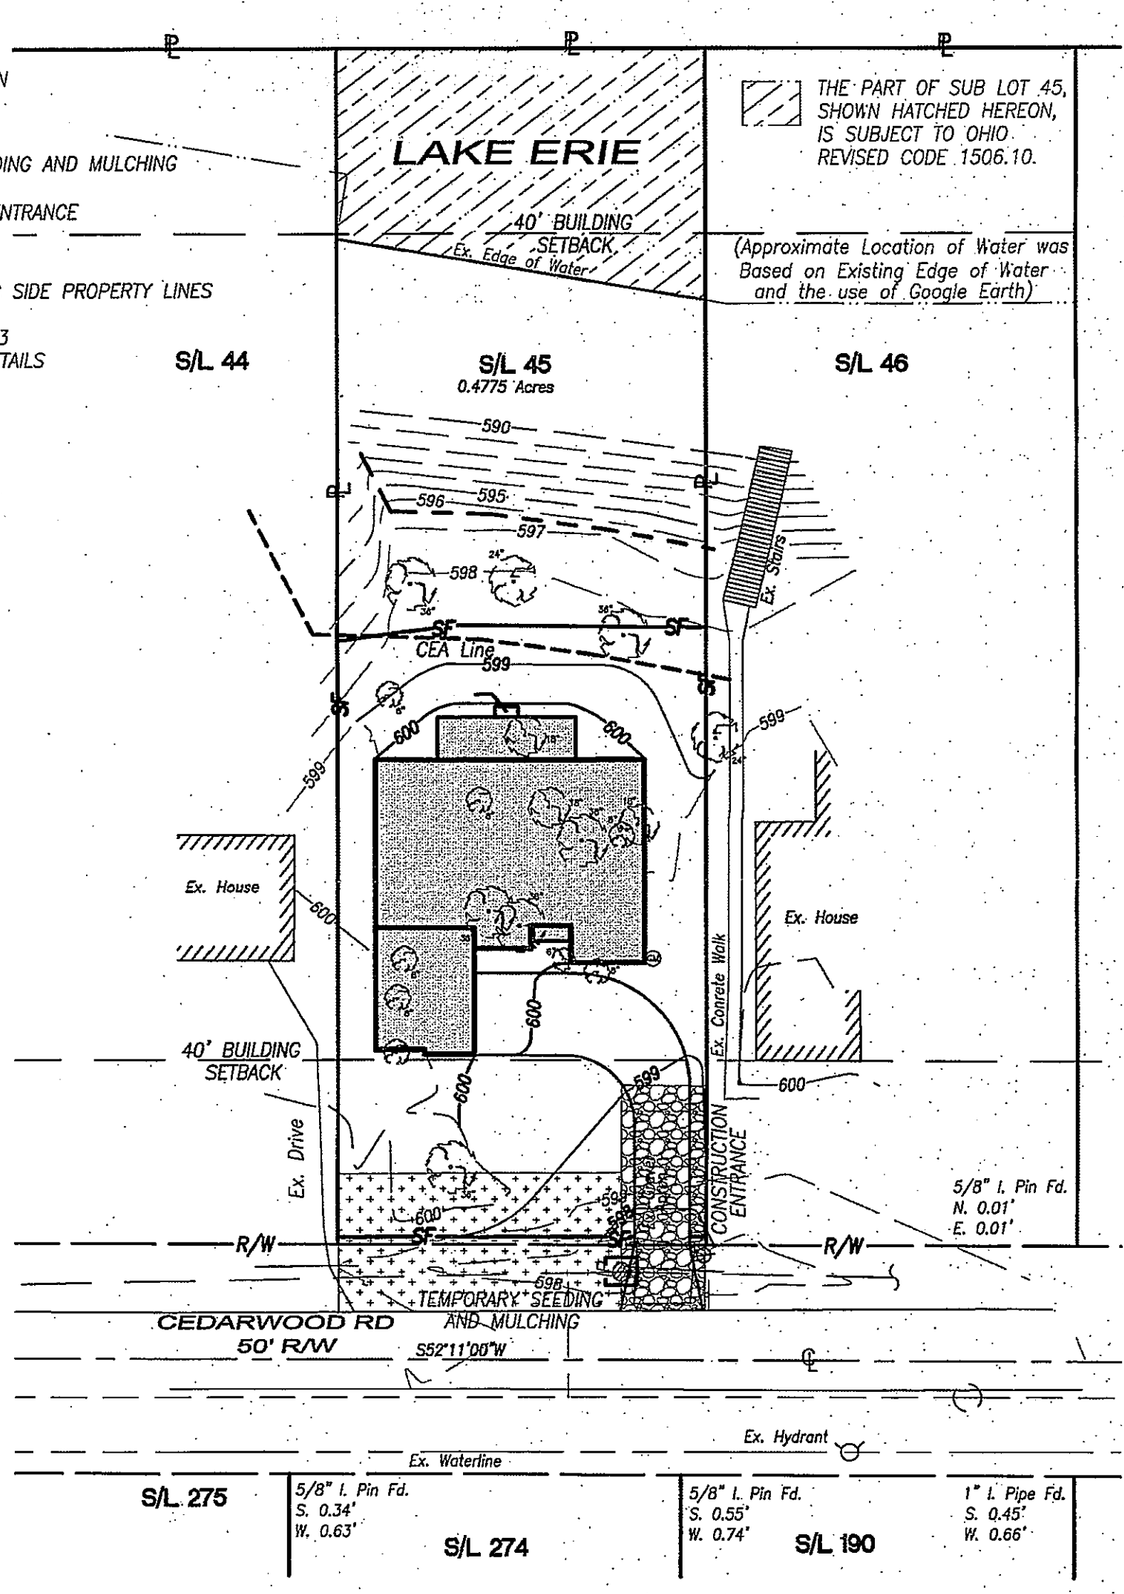

DATE	REVISION
10/31/06	FOR SUBMITTAL
12/01/06	ADDED COASTAL EROSION AREA LINE TO SITE PLAN
12/14/06	ADDED EROSION AND SEDIMENT CONTROL PLAN
2/02/07	REVISED PLANS TO INCLUDE FULL BASEMENT

STATE OF OHIO
BRUCE L. ROBINSON 7774
REGISTERED PROFESSIONAL SURVEYOR

2/2/07
BRUCE L. ROBINSON P.S. 7774 DATE
(Original Copies Are Signed In Red.)

B.L. ROBINSON ENGINEERING & SURVEYING CO.
554 WHITE POND DRIVE, SUITE F, AKRON, OHIO 44320-1146
OFFICE: (330) 836-8487 FAX: (330) 836-8490
E-MAIL: BLR@blrobinson.net

2 WORKING DAYS BEFORE YOU DIG
CALL TOLL FREE 800-362-2764
OHIO UTILITIES PROTECTION SERVICE
CALL TOLL FREE 800-925-0988
OHIO OIL&GAS PRODUCTION UNDERGROUND PROTECTION SERVICE