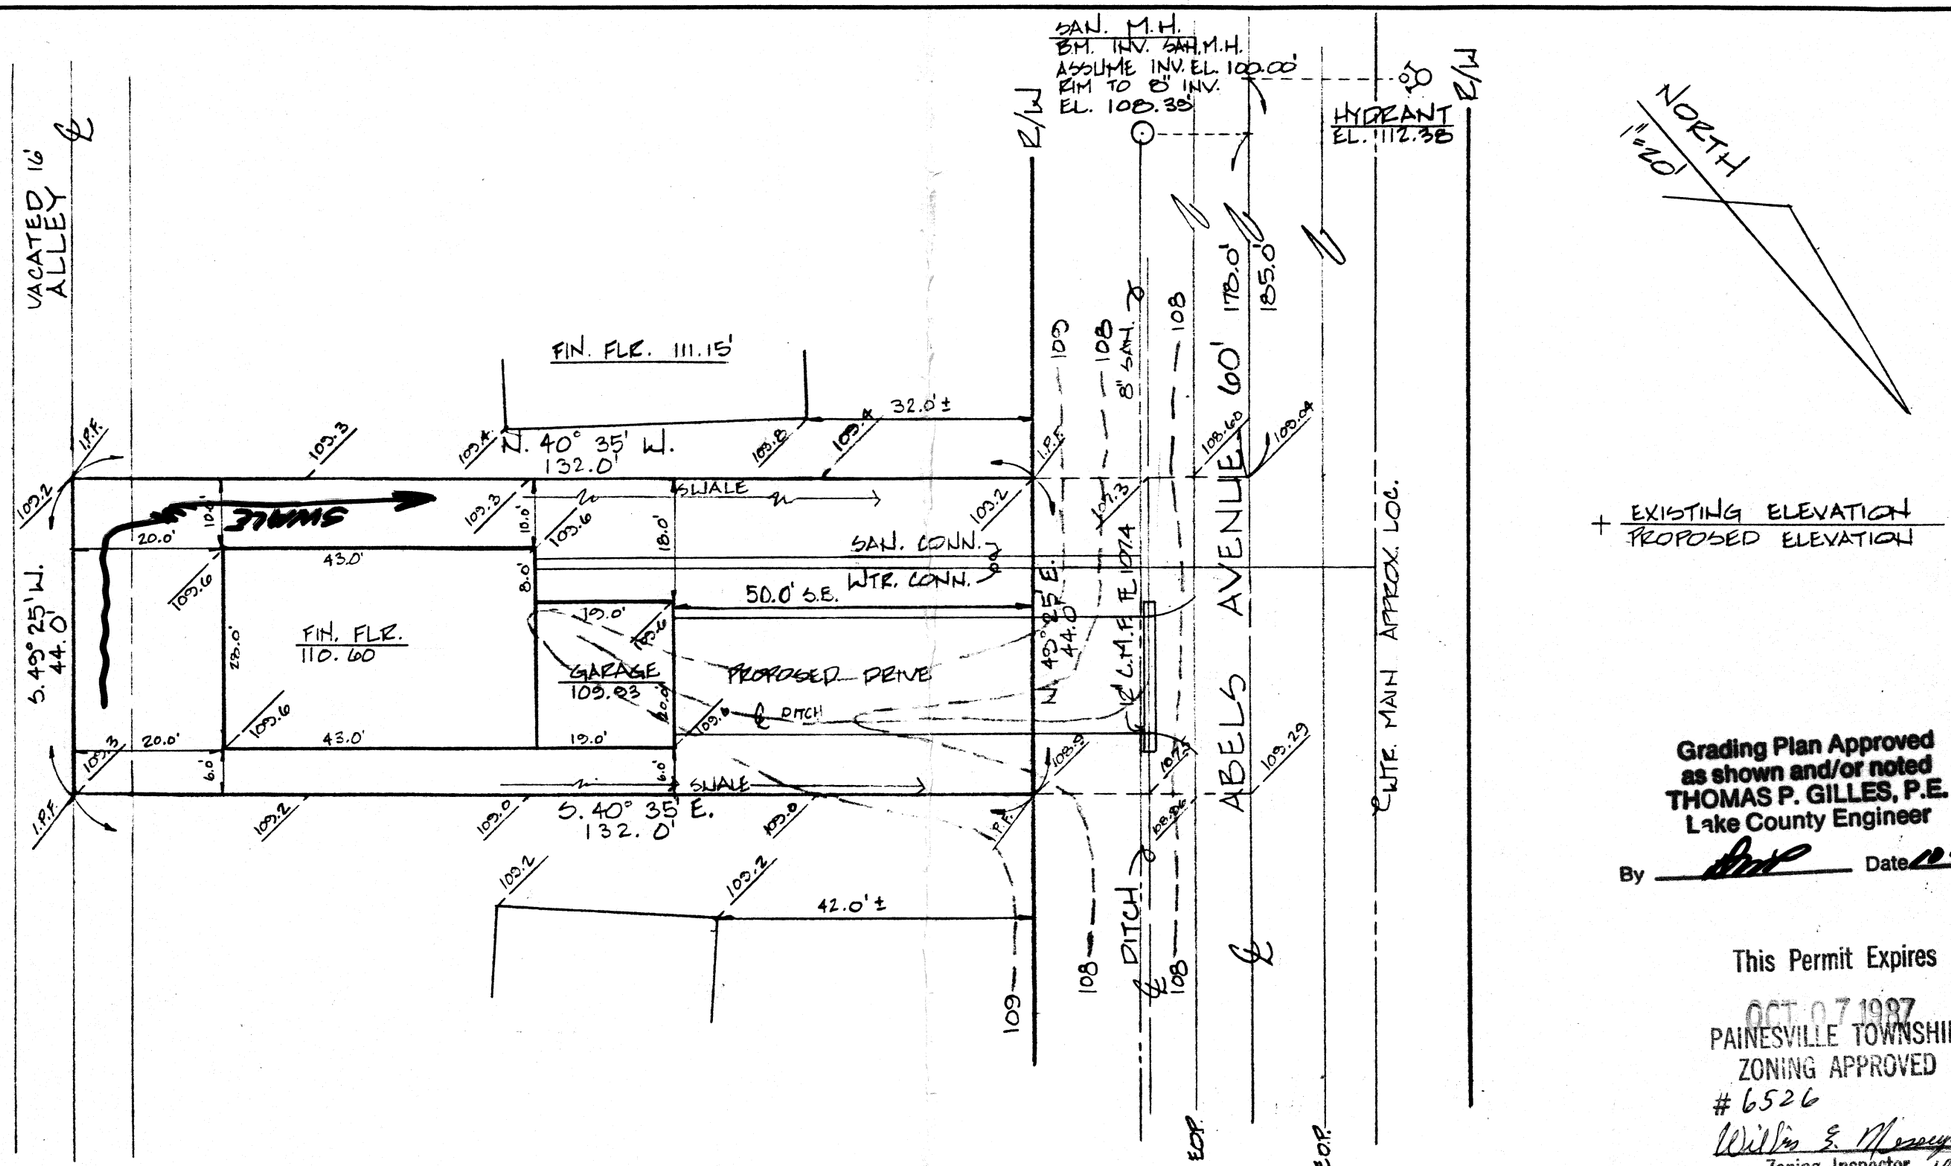

Grading Plan Approved
as shown and/or noted
THOMAS P. GILLES, P.E.
Lake County Engineer
By _____ Date 10-9-86

This Permit Expires
OCT 07 1987
PAINESVILLE TOWNSHIP
ZONING APPROVED
6526
William E. Messenger
Zoning Inspector 10/7/86

REVISED - 10/6/86 SETBACK LINE

DESIGN CERTIFICATION

THIS PLAT WAS PREPARED BY ME, AND IS CORRECT TO THE BEST OF MY KNOWLEDGE AND BELIEF.

REG. SURVEYOR NO. 5244

AS BUILT CERTIFICATION

I HEREBY CERTIFY THAT THE CIRCLED GRADES ARE EXISTING FINISH GRADES CHECKED IN THE FIELD ON _____ AND THAT SURVEY IS CORRECT TO THE BEST OF MY KNOWLEDGE AND BELIEF.

REG. SURVEYOR NO. _____

COLPETZER · WOODS
CONSULTANTS, INC.
9470 MENTOR AVENUE • MENTOR, OHIO 44060 • (216) 357-7569

DATE 10-1-86
SCALE 1"=20'
DRWN BY J.K.W.
CHKD BY _____
JOB NO. 86-
FB 572 PG 15

SITE PLAN FOR
GEORGE FELKER
S/L 23 BLOCK 124 PARCEL # 11B-66F-44
PAINESVILLE TWP. - LAKE COUNTY - OHIO