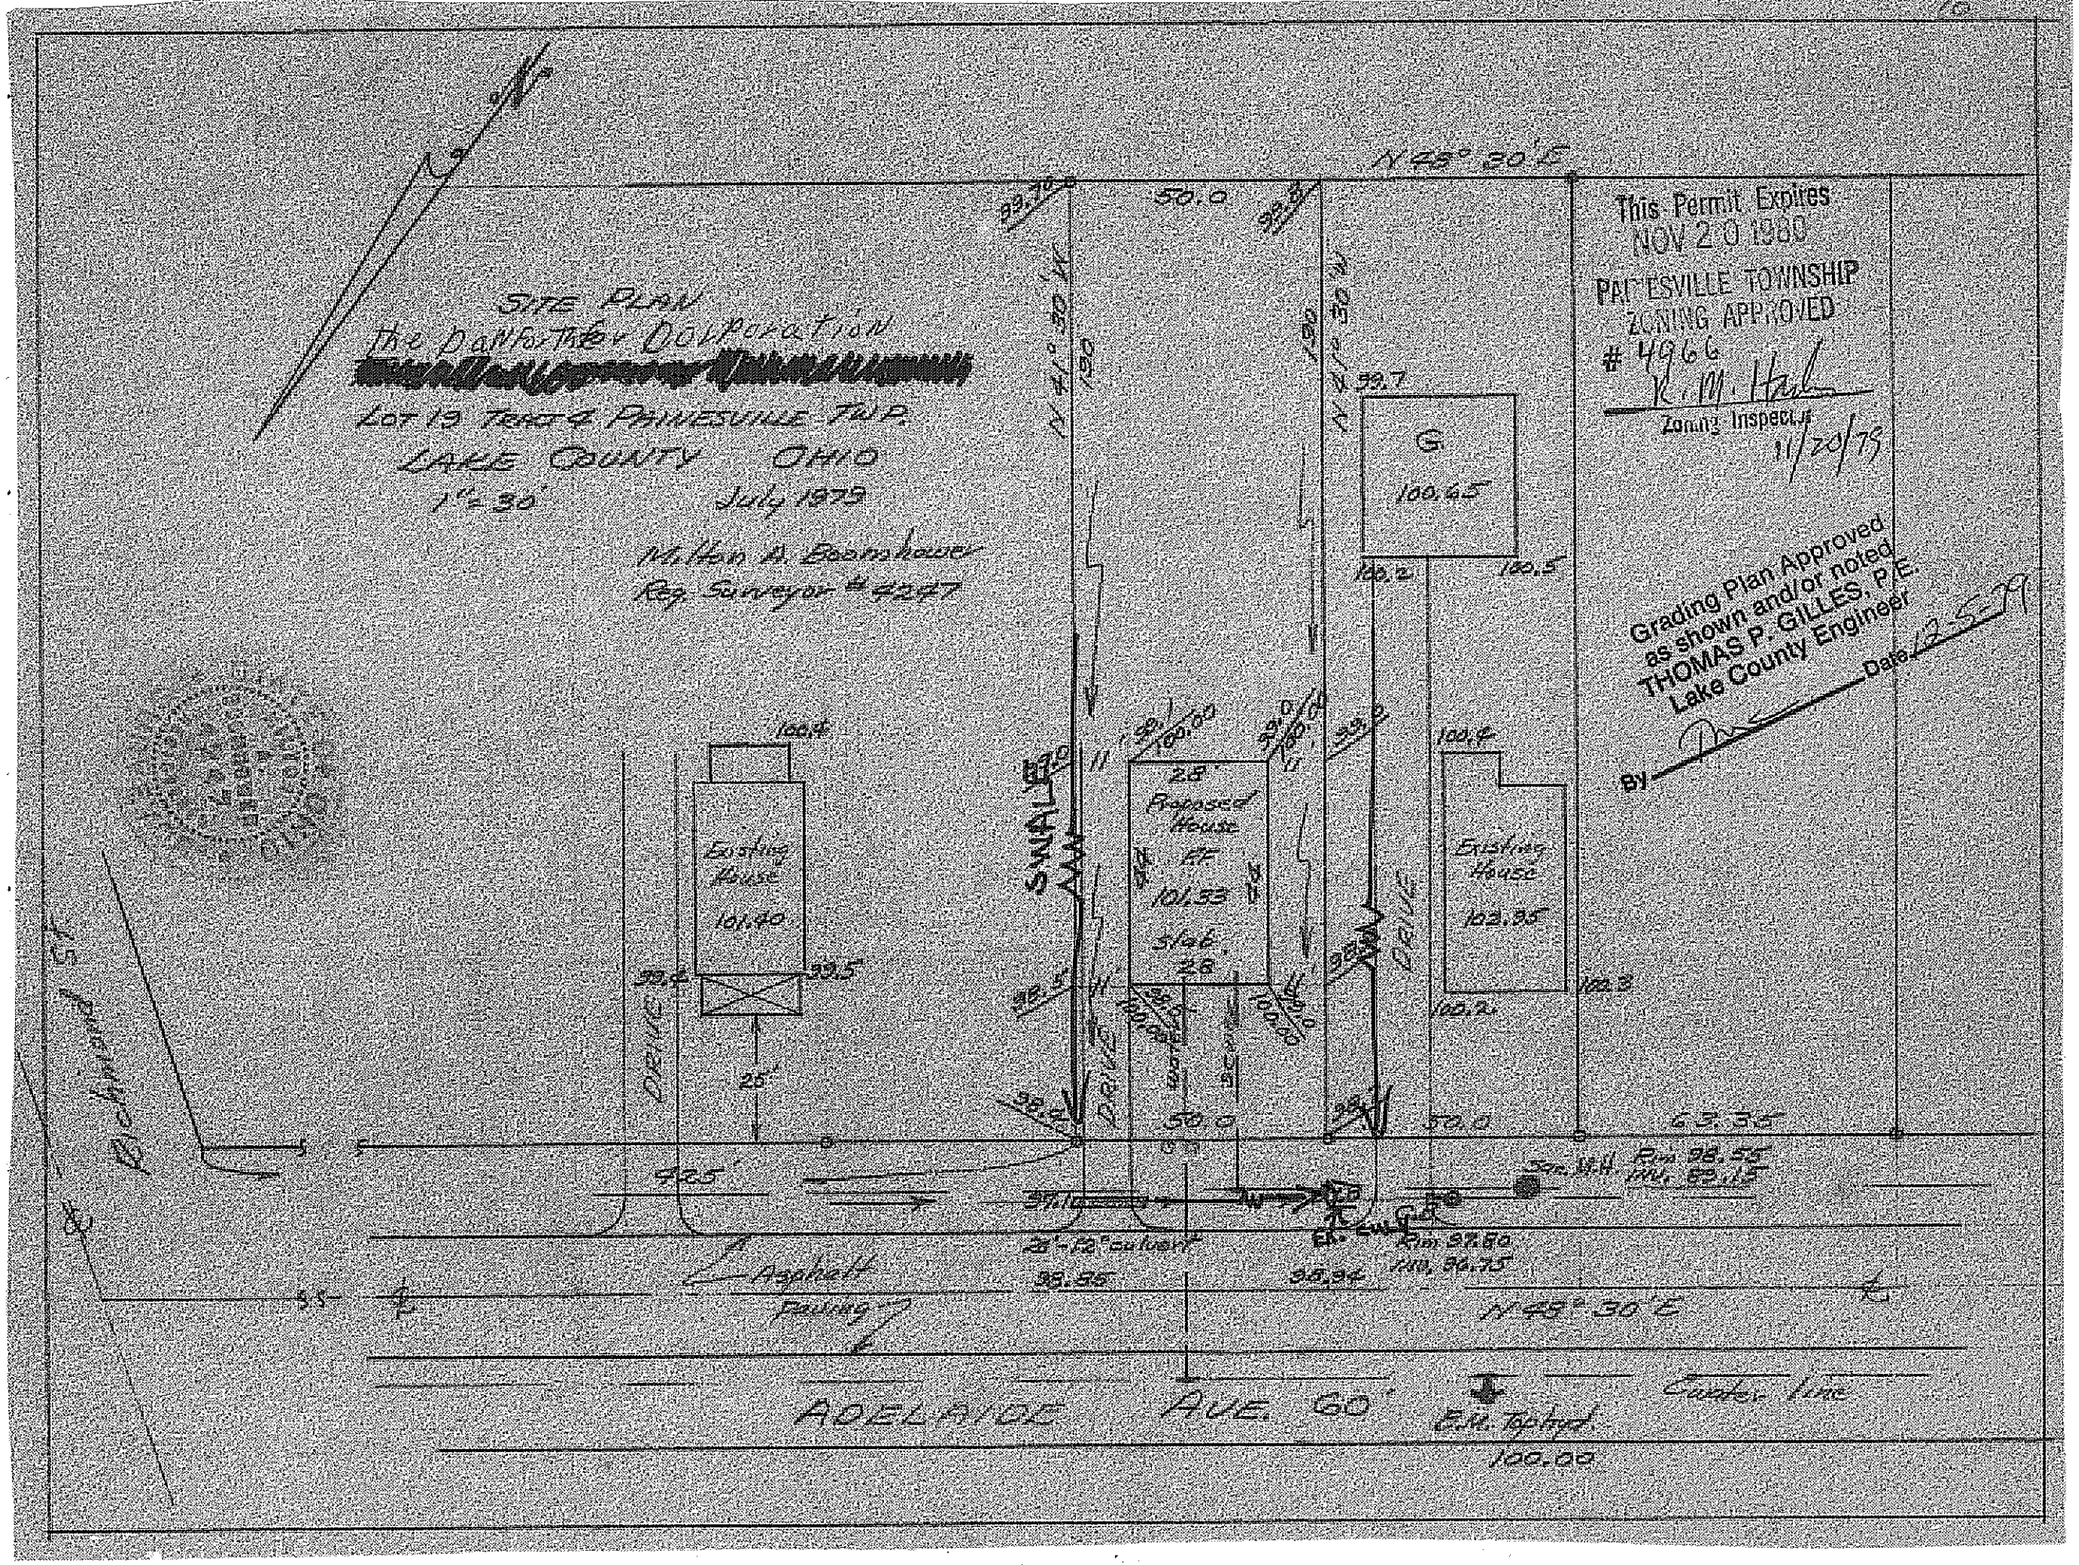
SITE PLAN
The Danforth Corporation
[redacted]
LOT 19 TRACT 4 PAINESVILLE TWP.
LAKE COUNTY OHIO
1" = 30'
July 1979
Milton A. Boomhower
Reg. Surveyor # 4227
This Permit Expires
NOV 20 1980
PAINESVILLE TOWNSHIP
ZONING APPROVED
4966
Zoning Inspector
11/20/79
Grading Plan Approved
as shown and/or noted
THOMAS P. GILLES, P.E.
Lake County Engineer
Date 12-5-79
By
N 48° 30' E
50.0
G
100.45
Existing House
101.40
Proposed House
FF
101.33
Slab
28
Existing House
102.35
SWALE
DRIVE
Asphalt Paving
N 48° 30' E
ADELAIDE AVE. 60'
Center line
E.M. Typical
100.00