LEGEND:

- ● IRON PIN OR PIPE FOUND OR SET
- xxxx EXISTING ELEVATION
- xxxx PROPOSED ELEVATION
- PROPOSED FLOW
- T. B. M. ELEVATION 718.07
- TOP OF HYDRANT AT SOUTH SIDE HEATHERSTONE
- FINISH FLOOR 721.50 BSMT. FLOOR 712.50
- TOP FOOTER 712.17 GARAGE FLOOR 719.50
- SAN. CONN. STM. CONN.
- AS-BUILT FINISH FLOOR
- AS-BUILT GARAGE FLOOR
- AS-BUILT BASEMENT FLOOR

PLOT PLAN FOR S/L 107

PERMANENT PARCEL NO.
STREET ADDRESS APPLETREE COURT
IN THE HEATHERSTONE VILLAGE SUBDIVISION
IN THE PAINESVILLE TOWNSHIP, LAKE COUNTY, OHIO
PREPARED FOR N.W. PECK CONST. CO
DATE FEB. 2, 1993 SCALE 1" = 20'
AS-BUILT DATE
AS-BUILT ELEVATIONS (xxxx)
SIDEWALKS AND APRONS (6" THICK AT DRIVEWAYS)
PROPOSED SWALES

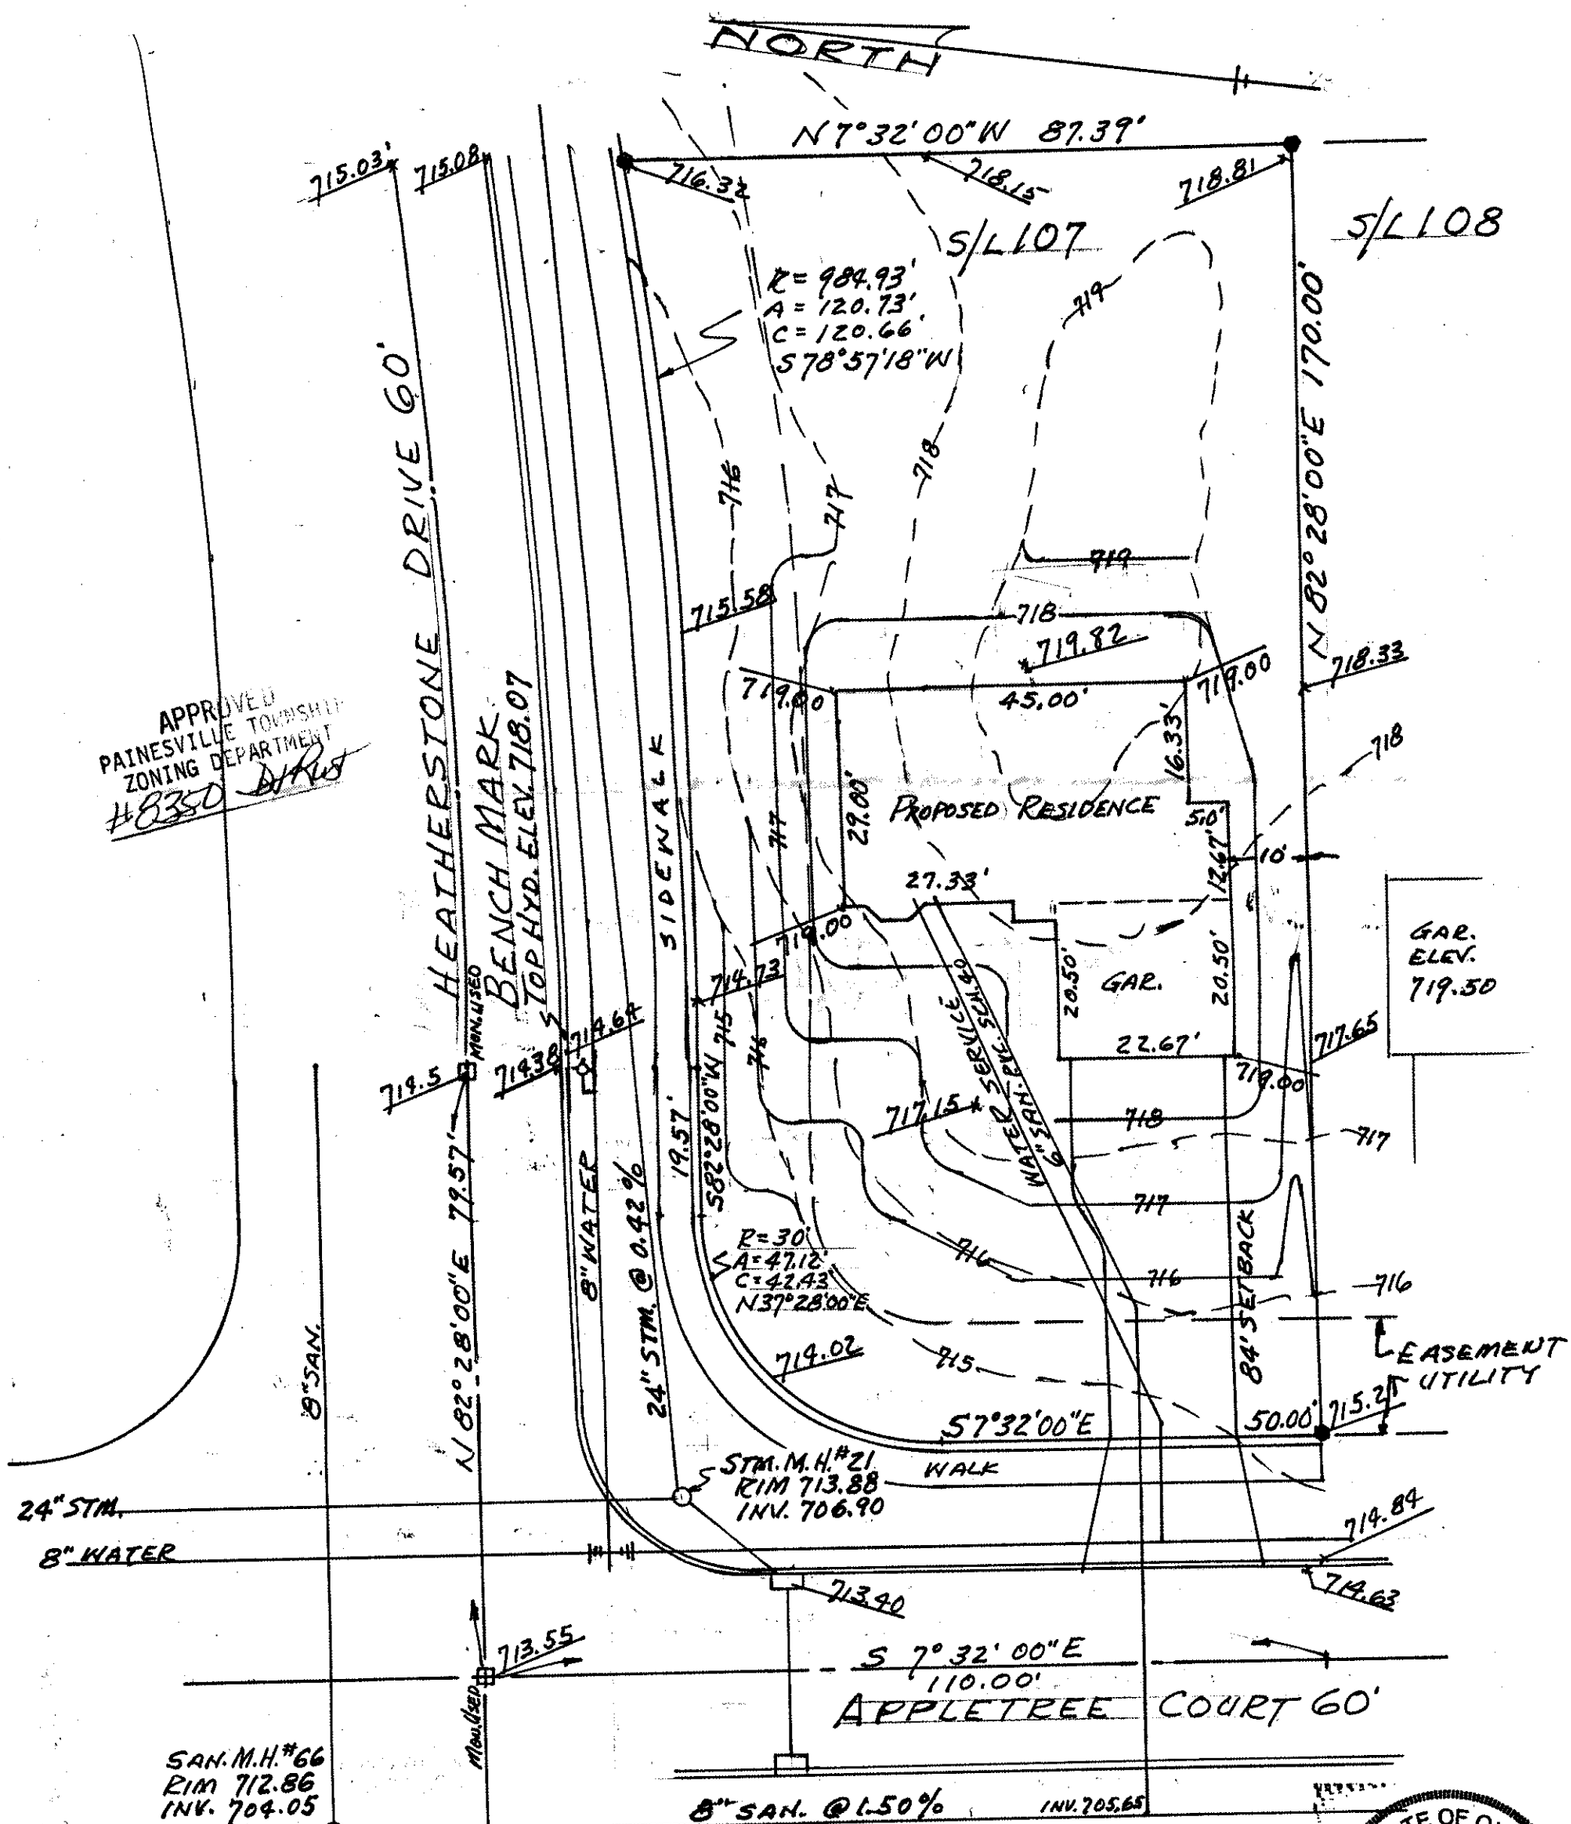

Grading Plan Approved
as shown and/or noted
THOMAS P. GILLES, P.E.
Lake County Engineer
By GJH Date 2 1993

STEEL PINS FOUND OR SET AT ALL CORNERS INDICATED HEREON.

Pat Salango
REG. SURVEYOR NO. 4504
6051 CATALANO DR.
MAYFIELD HTS. OHIO 44124

STATE OF OHIO
PAT SALANGO 4504
REGISTERED SURVEYOR