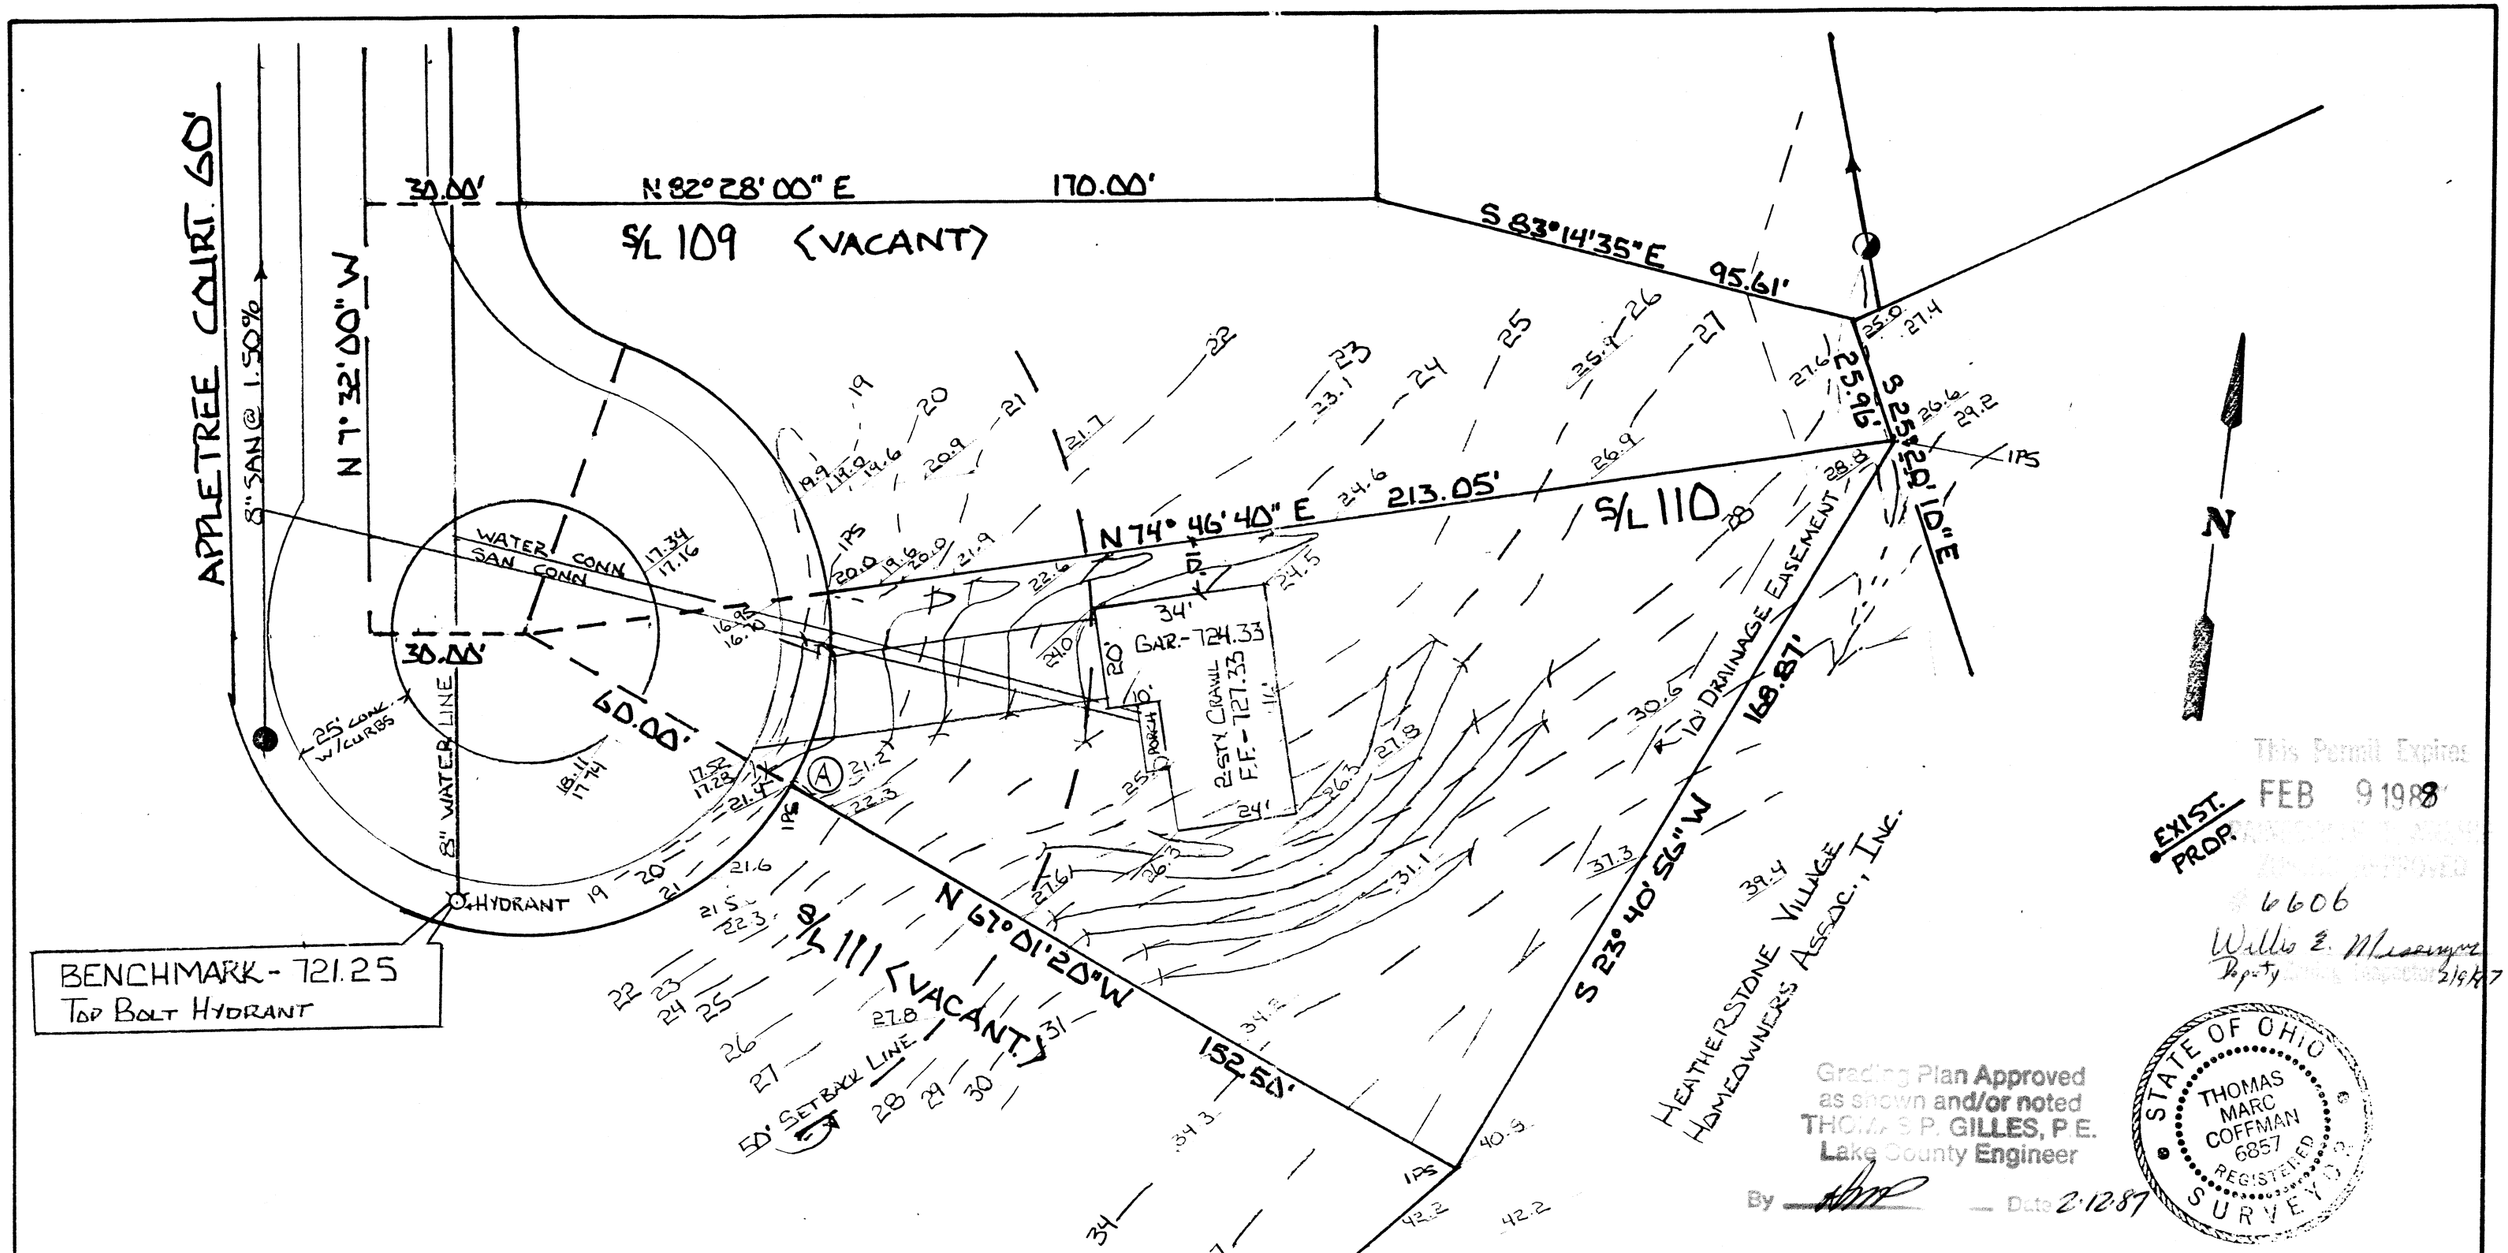

SITE PLAN
FOR
R.C. REED CONSTRUCTION

CURVE DATA (A)

ARC	40.00'
CHORD	39.27'
DELTA	38°12'00"
BEARING	N 3°52'40" E

BEING SUBLOT NO. 110 OF THE HEATHERSTONE VILLAGE SUBD. NO 1, PAINESVILLE TOWNSHIP, LAKE COUNTY, OHIO

SCALE: 1" = 30'	APPROVED BY: TMC	DRAWN BY: TMC
DATE: DEC, 1986		REVISED:

THIS PLAT WAS PREPARED BY ME AND IS ACCURATE TO THE BEST OF MY KNOWLEDGE AND BELIEF.

Thomas M. Coffman P.S.
#6857 REG. SURVEYOR