NOTE: SEE APPROVED GRADING PLAN ON FILE AT LAKE COUNTY ENGINEER'S OFFICE.

BENCH MARK: P.K. NAIL IN POLE N.E. CORNER OF BONHALL RD & MADISON AVE. EL. 695.27

UNDERLINED ELEVATIONS INDICATE PROPOSED GRADES.

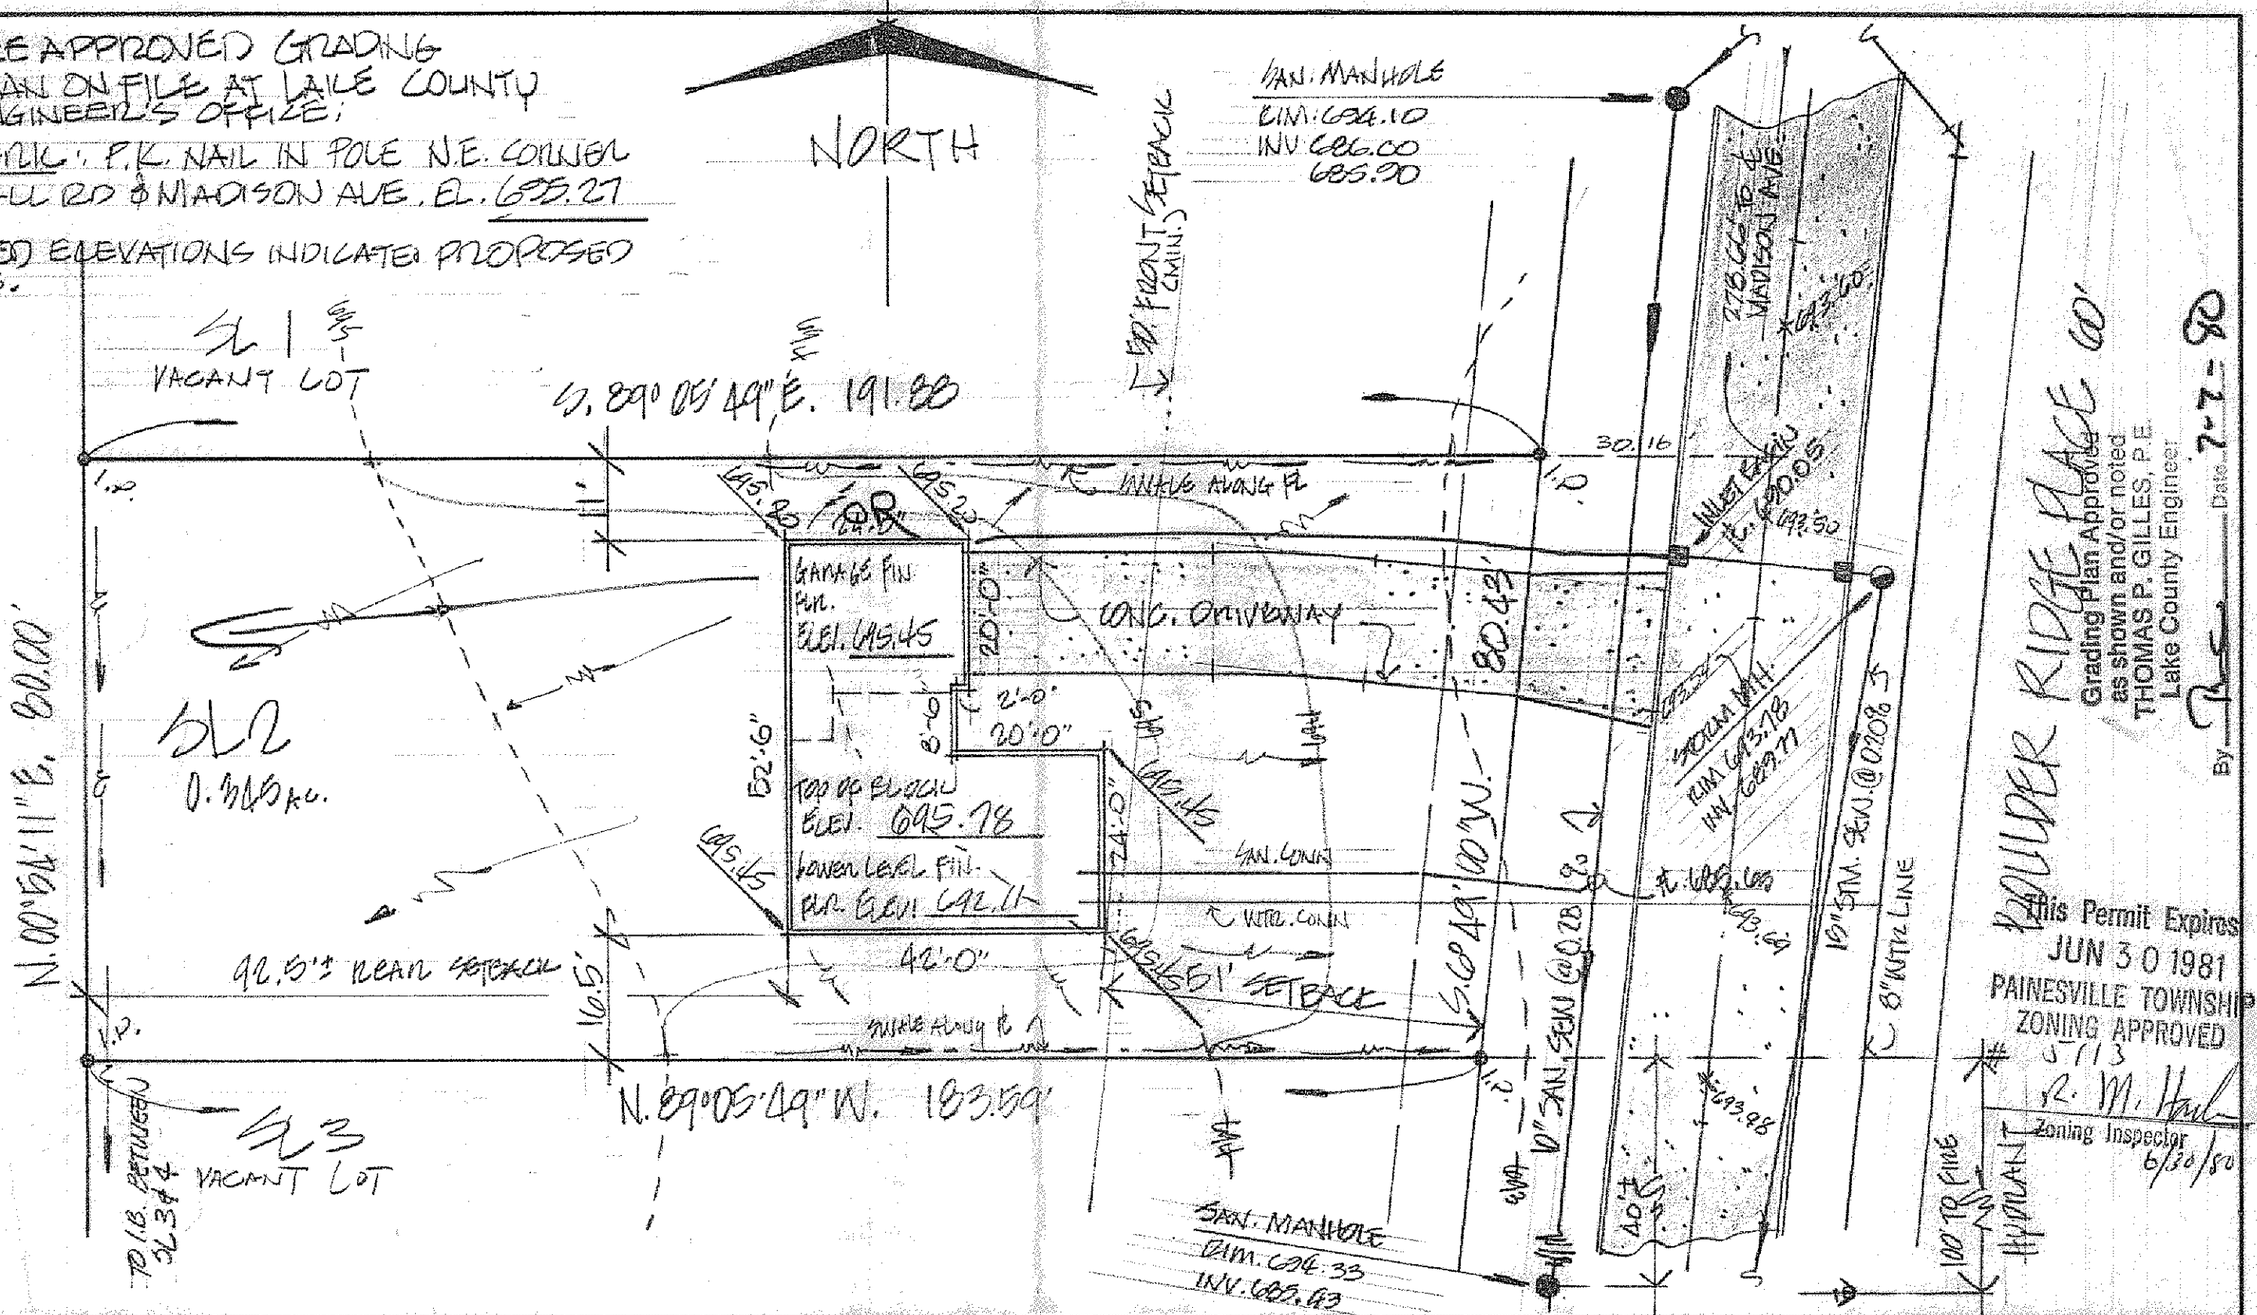

Grading Plan Approved as shown and/or noted
THOMAS P. GILLES, P.E.
Lake County Engineer
By _____ Date 7-7-80

This Permit Expires
JUN 30 1981
PAINESVILLE TOWNSHIP
ZONING APPROVED
#5713
R. M. Hall
Zoning Inspector
6/30/80

DESIGN CERTIFICATION	AS BUILT CERTIFICATION			
THIS PLAT WAS PREPARED BY ME, AND IS CORRECT TO THE BEST OF MY KNOWLEDGE AND BELIEF.	I HEREBY CERTIFY THAT THE CIRCLED GRADES ARE EXISTING FINISH GRADES CHECKED IN THE FIELD ON _____ AND THAT SURVEY IS CORRECT TO THE BEST OF MY KNOWLEDGE AND BELIEF.	COLPETZER · WOODS CONSULTANTS, INC. 9470 MENTOR AVENUE • MENTOR, OHIO 44066 • (216) 357-7569	DATE JUNE 19, 1980 SCALE 1" = 20' DRWN BY Bertone CHKD BY EE JOB NO. 78-282 FB ____ PG ____	SITE PLAN FOR: CASEMENT HOMES 1251 MADISON AVE., PAINESVILLE, OHIO. BEING SUBLOT NO. 2 IN BOULDER RIDGE SUBDIVISION, PAINESVILLE TWP., OHIO.
REG. SURVEYOR NO. 4785	REG. SURVEYOR NO. _____			