Grading Plan Approved
as shown and/or noted
THOMAS P. GILLES, P.E.
Lake County Engineer
By _____ Date 6/13/88

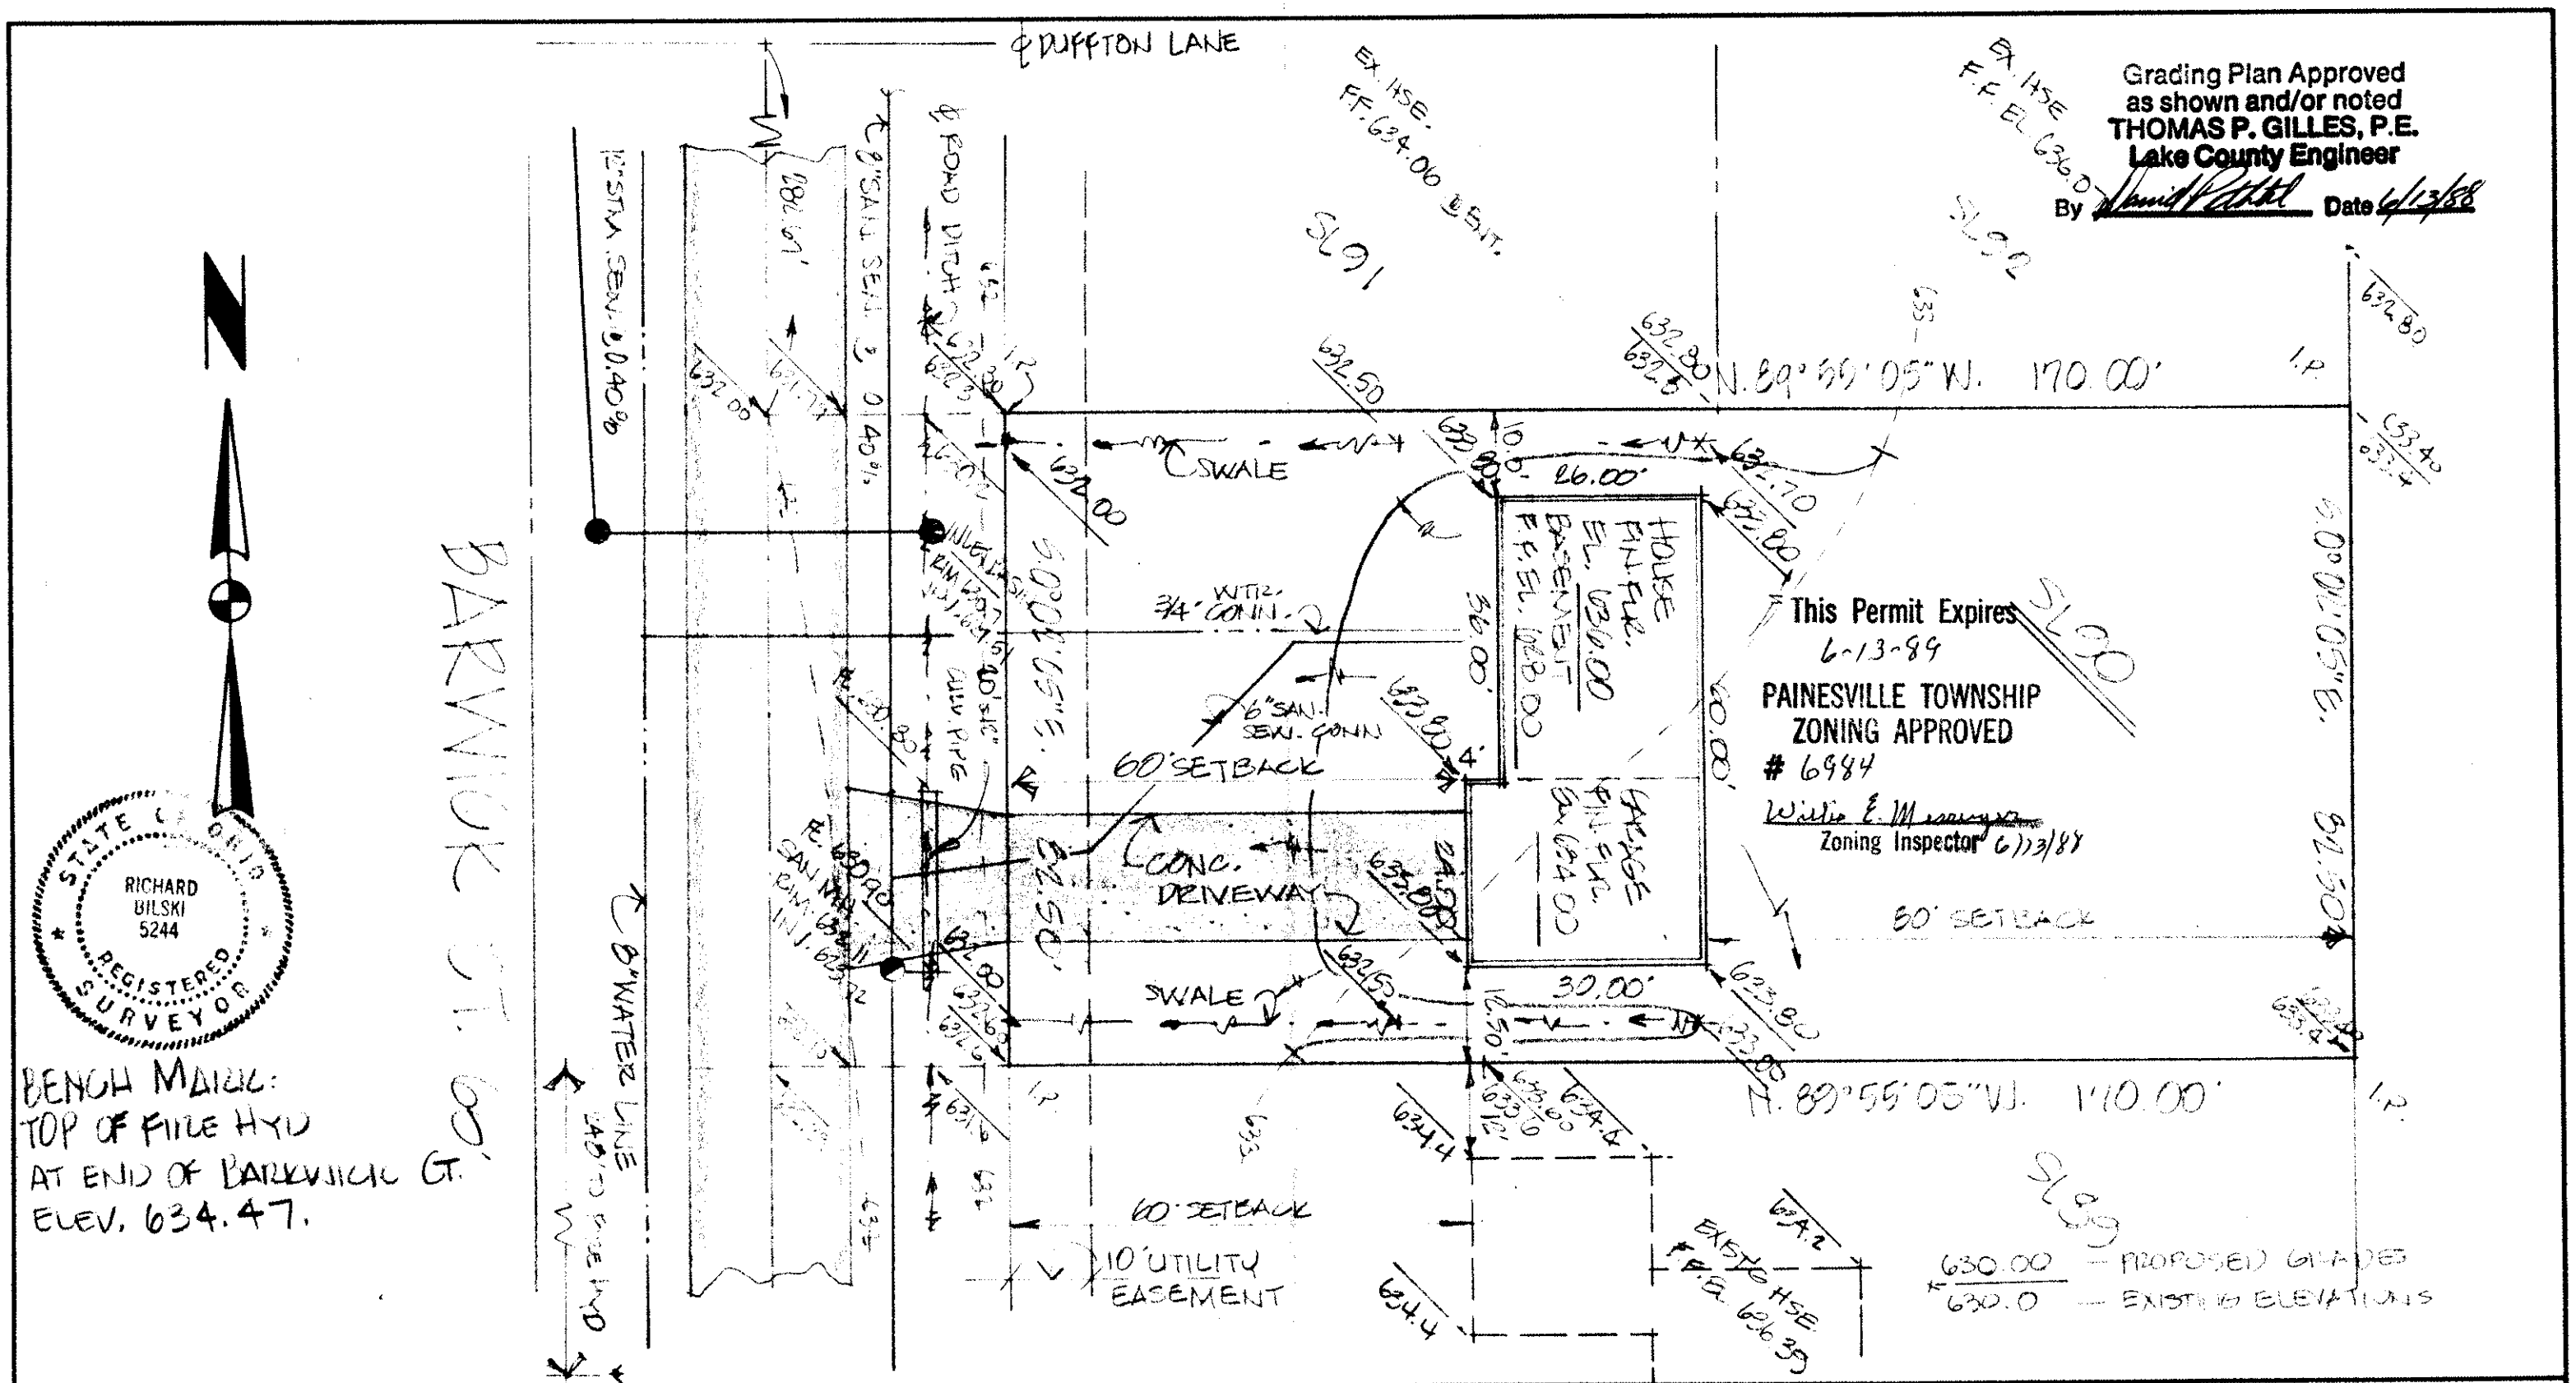

STATE OF OHIO
RICHARD BILSKI
5244
REGISTERED SURVEYOR

BENCH MARK:
TOP OF FIRE HYD
AT END OF BARKWICK CT.
ELEV. 634.47.

DESIGN CERTIFICATION	AS BUILT CERTIFICATION		
THIS PLAT WAS PREPARED BY ME, AND IS CORRECT TO THE BEST OF MY KNOWLEDGE AND BELIEF.	I HEREBY CERTIFY THAT THE CIRCLED GRADES ARE EXISTING FINISH GRADES CHECKED IN THE FIELD ON _____ AND THAT SURVEY IS CORRECT TO THE BEST OF MY KNOWLEDGE AND BELIEF.		
REG. SURVEYOR NO. 5244	REG. SURVEYOR NO.		

COLPETZER-THOMAS, INC.
AN ENGINEERING GROUP
WILLOUGHBY • MENTOR • NORTH CANTON • STEUBENVILLE • LORAIN

DATE MAY 31, 1988
SCALE 1" = 20'
DRWN BY
CHKD BY
JOB NO 78-156-90
FB ____ PG ____

SITE PLAN FOR:
EDWARD H. TRESGER, INC.
8100 DEERWOOD BLVD., MENTOR, OHIO
BEING SUBLOT NO. 90 IN THE PINES SUBD. NO. 2 IN PAINESVILLE TOWNSHIP, OH.