DICK REED

SITE PLAN
FOR
R.C. REED CONST.
BEING SUBLOT NO. 8, IN THE HEATHERSTONE VILLAGE SUBD. NO 1, IN THE TOWNSHIP OF PINVILLE, LAKE COUNTY, OHIO.

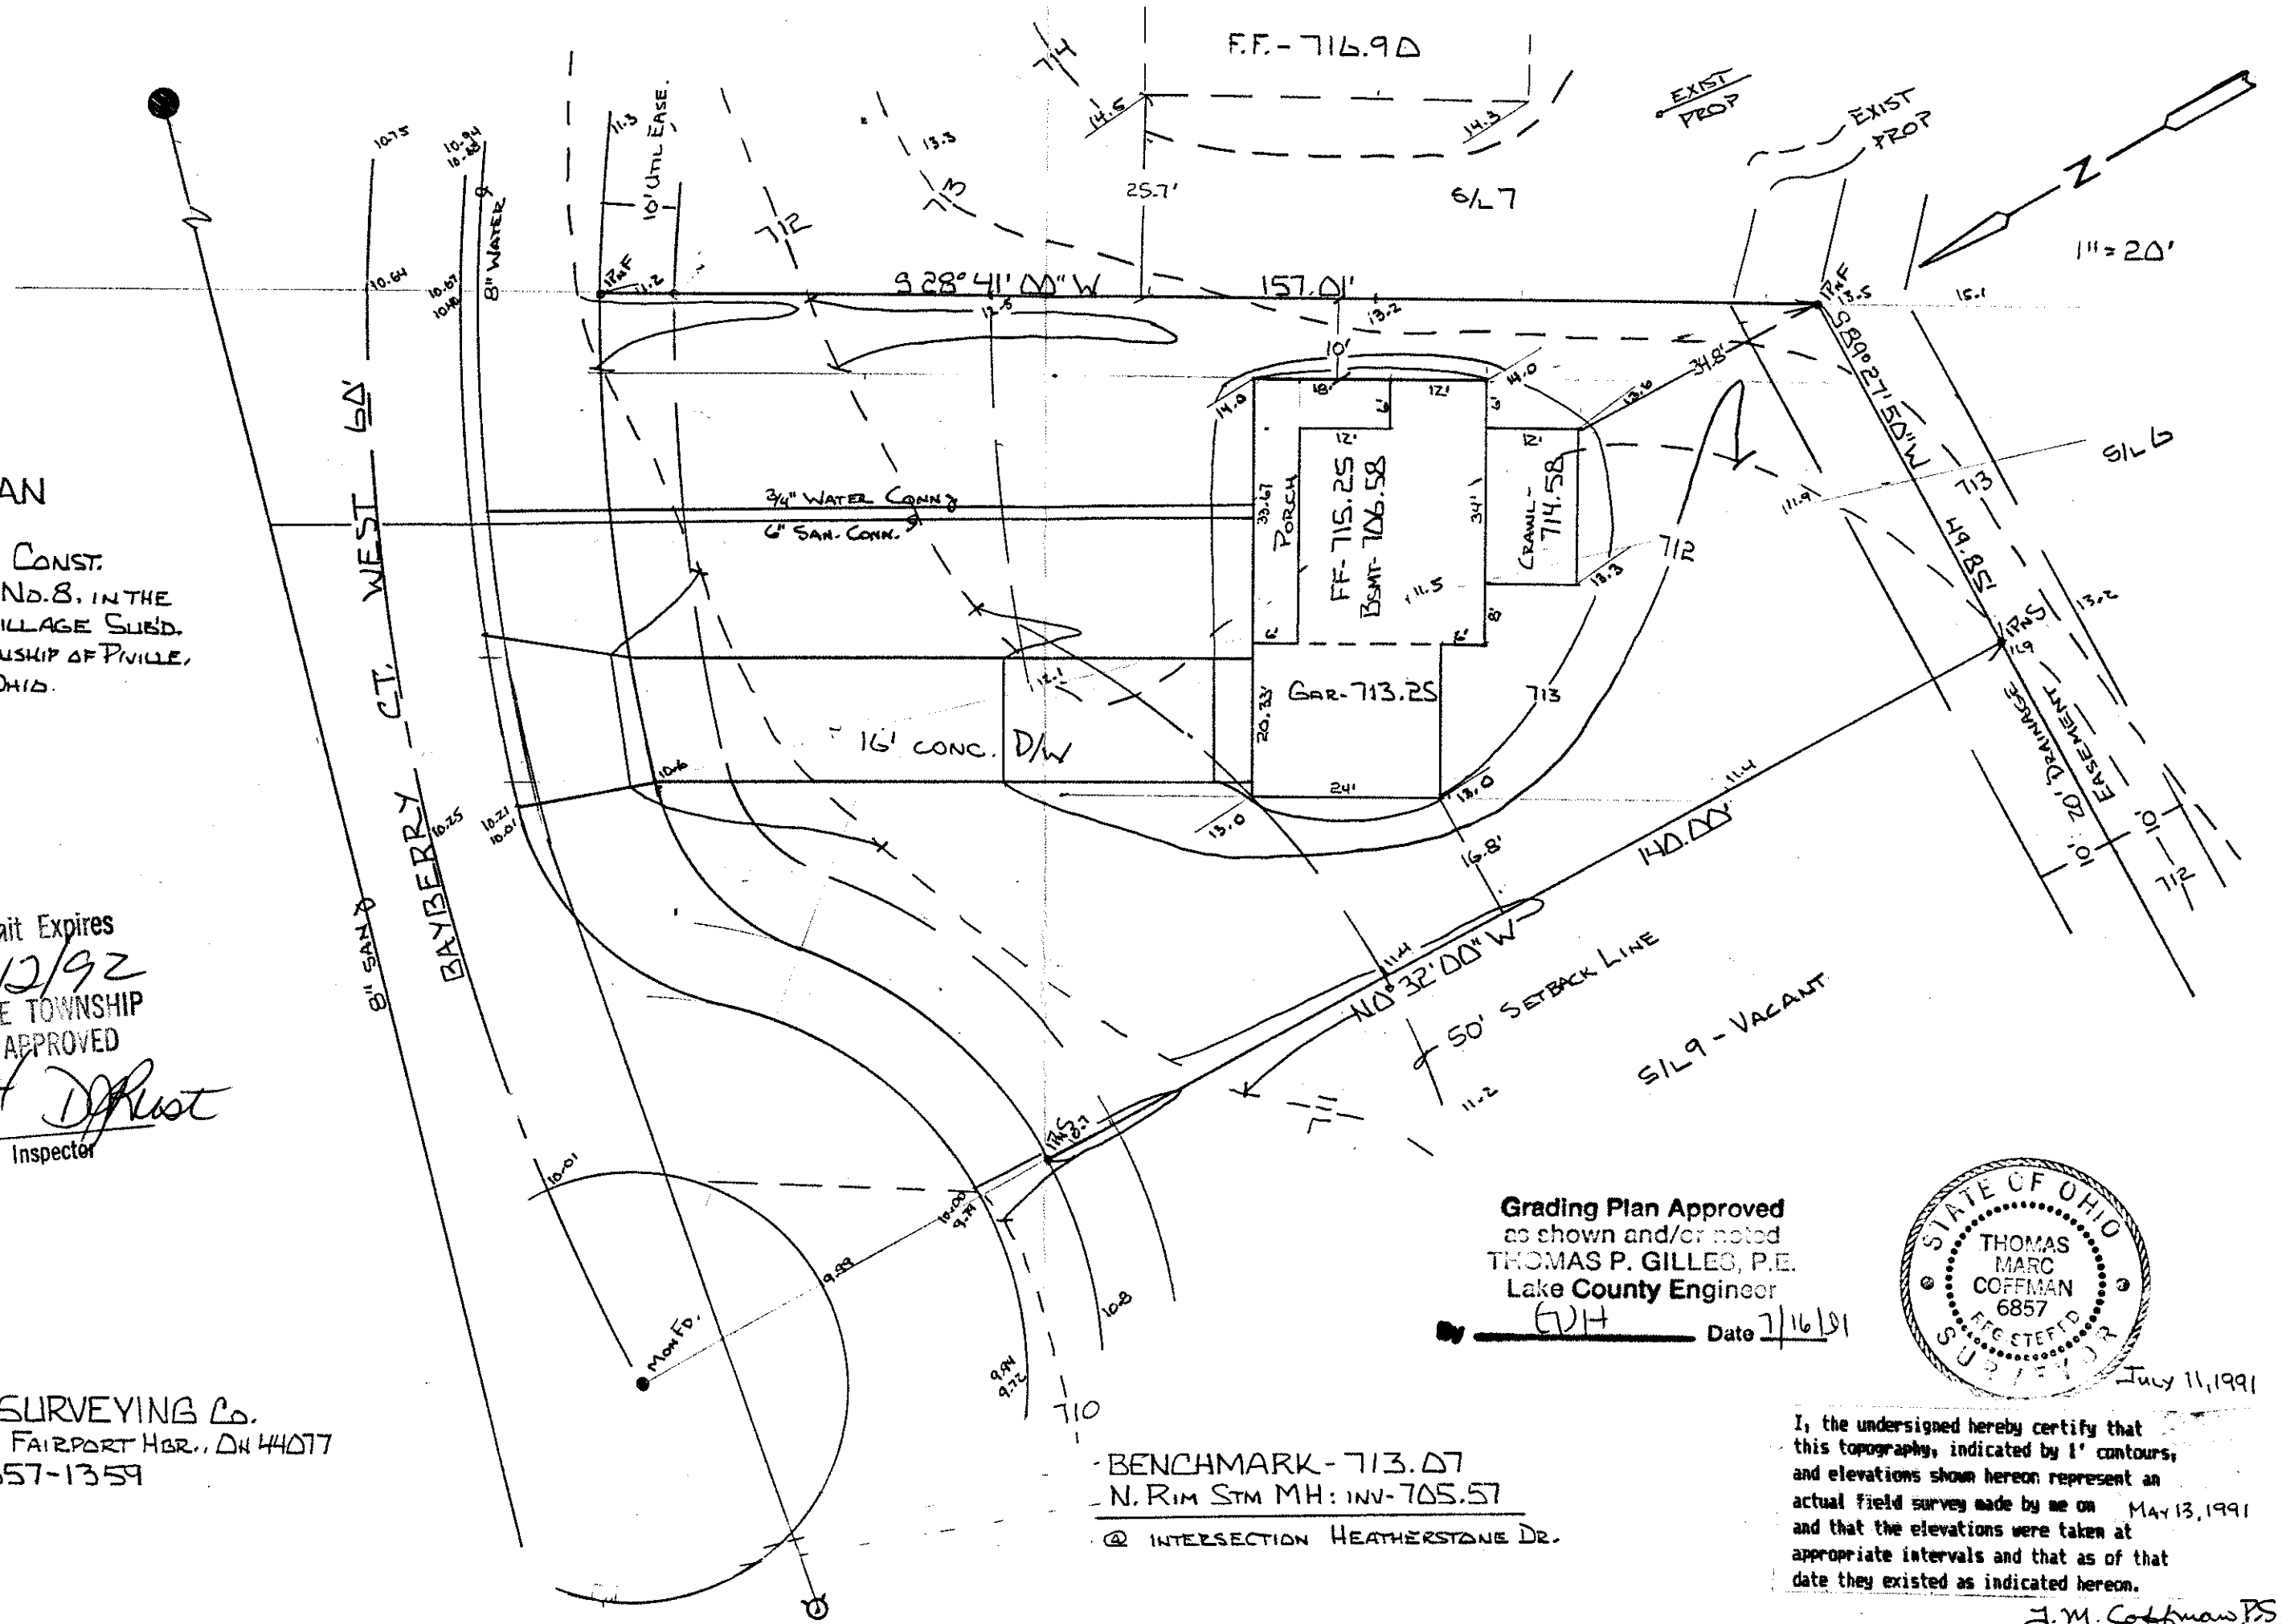

This Permit Expires
7/12/92
PAINESVILLE TOWNSHIP
ZONING APPROVED
#7874 D. Rust
Zoning Inspector

Grading Plan Approved
as shown and/or noted
THOMAS P. GILLES, P.E.
Lake County Engineer
By GJH Date 7/16/91

STATE OF OHIO
THOMAS MARC COFFMAN
6857
REGISTERED SURVEYOR

July 11, 1991

I, the undersigned hereby certify that this topography, indicated by 1' contours, and elevations shown hereon represent an actual field survey made by me on May 13, 1991 and that the elevations were taken at appropriate intervals and that as of that date they existed as indicated hereon.

T. M. Coffman P.S. No 6857

VILLAGE SURVEYING Co.
202 THIRD ST., FAIRPORT HBR., OH 44077
(216) 357-1359