SITE PLAN
FOR
ANGELORO CONST.

BEING A PART OF LOT NO 18, TRACT NO 4, IN THE TOWNSHIP OF PAINESVILLE COUNTY OF LAKE, STATE OF OHIO.

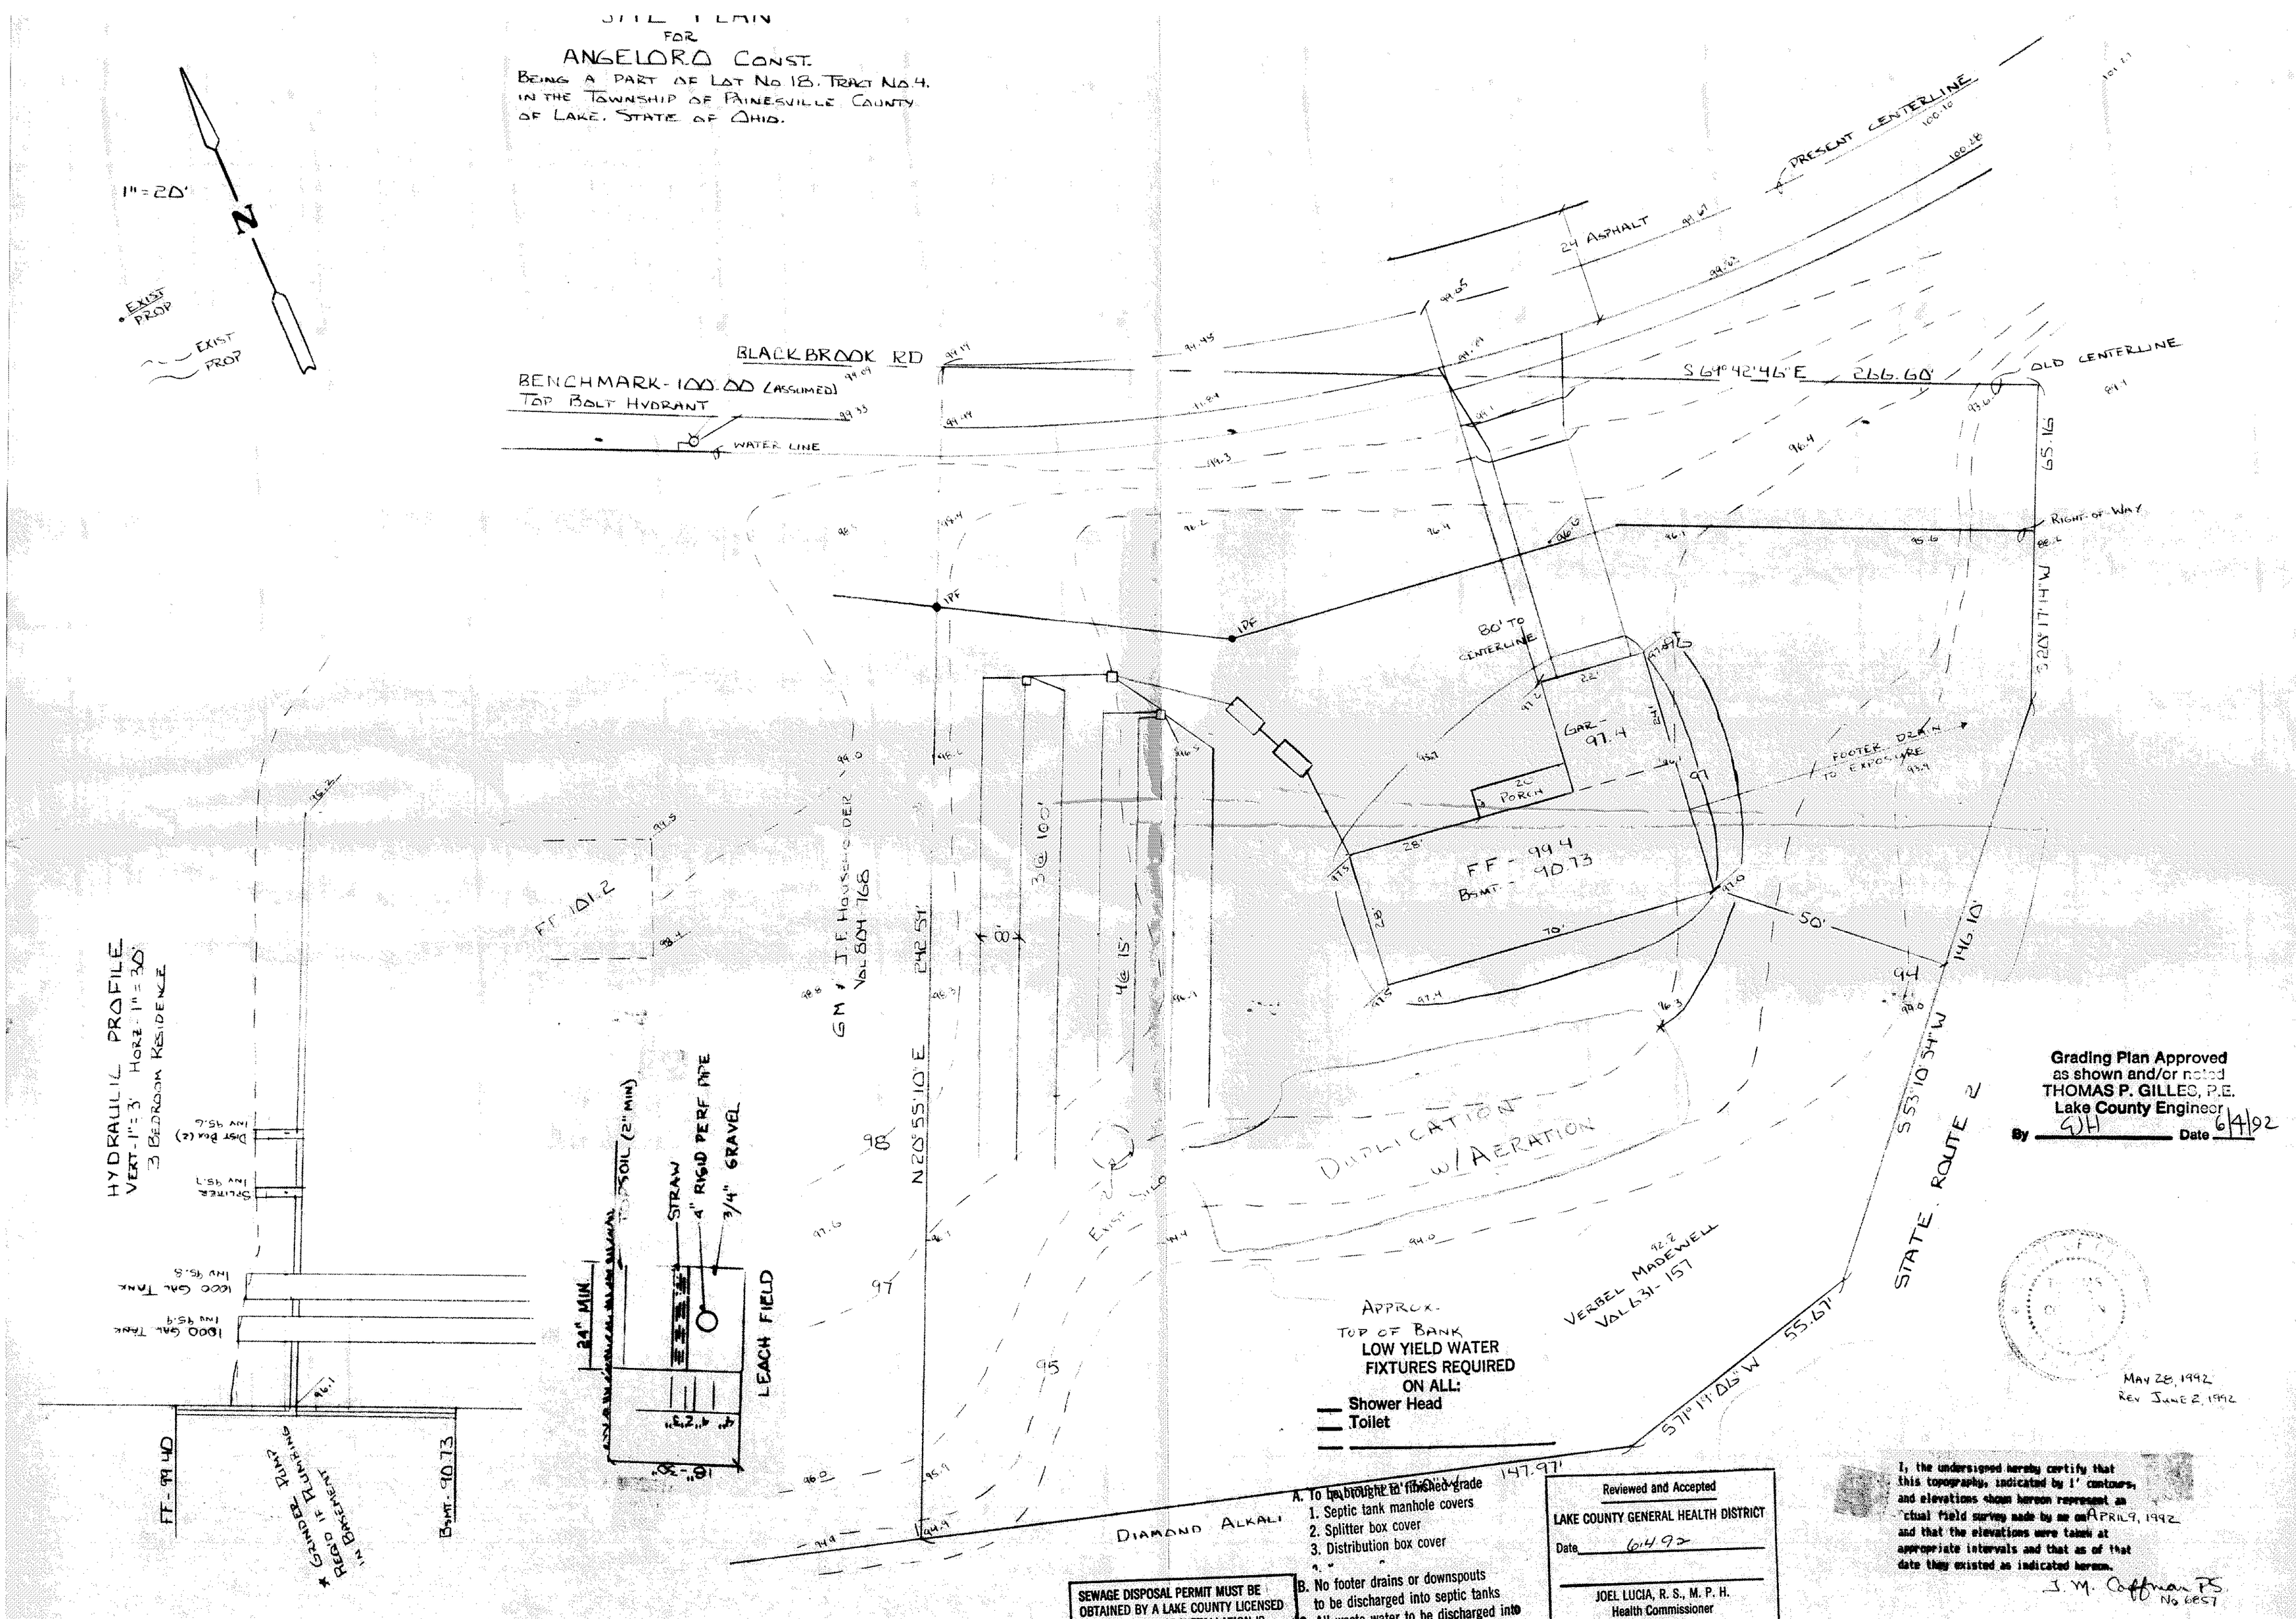

A. To be brought to finished grade
1. Septic tank manhole covers
2. Splitter box cover
3. Distribution box cover

B. No footer drains or downspouts to be discharged into septic tanks

C. All waste water to be discharged into septic tanks

SEWAGE DISPOSAL PERMIT MUST BE OBTAINED BY A LAKE COUNTY LICENSED INSTALLER BEFORE INSTALLATION IS STARTED.

Reviewed and Accepted
LAKE COUNTY GENERAL HEALTH DISTRICT
Date 6-4-92
JOEL LUCIA, R. S., M. P. H.
Health Commissioner
BY N. Nichols

I, the undersigned hereby certify that this topography, indicated by 1' contours, and elevations shown hereon represent an actual field survey made by me on APRIL 9, 1992 and that the elevations were taken at appropriate intervals and that as of that date they existed as indicated hereon.

J. M. Coffman PS
No 6857