OFFICE: 354-4100 RES.: 354-8908

JOSEPH D. HADDEN

Registered Surveyor

130 E. JACKSON STREET

PAINESVILLE, OHIO 44077

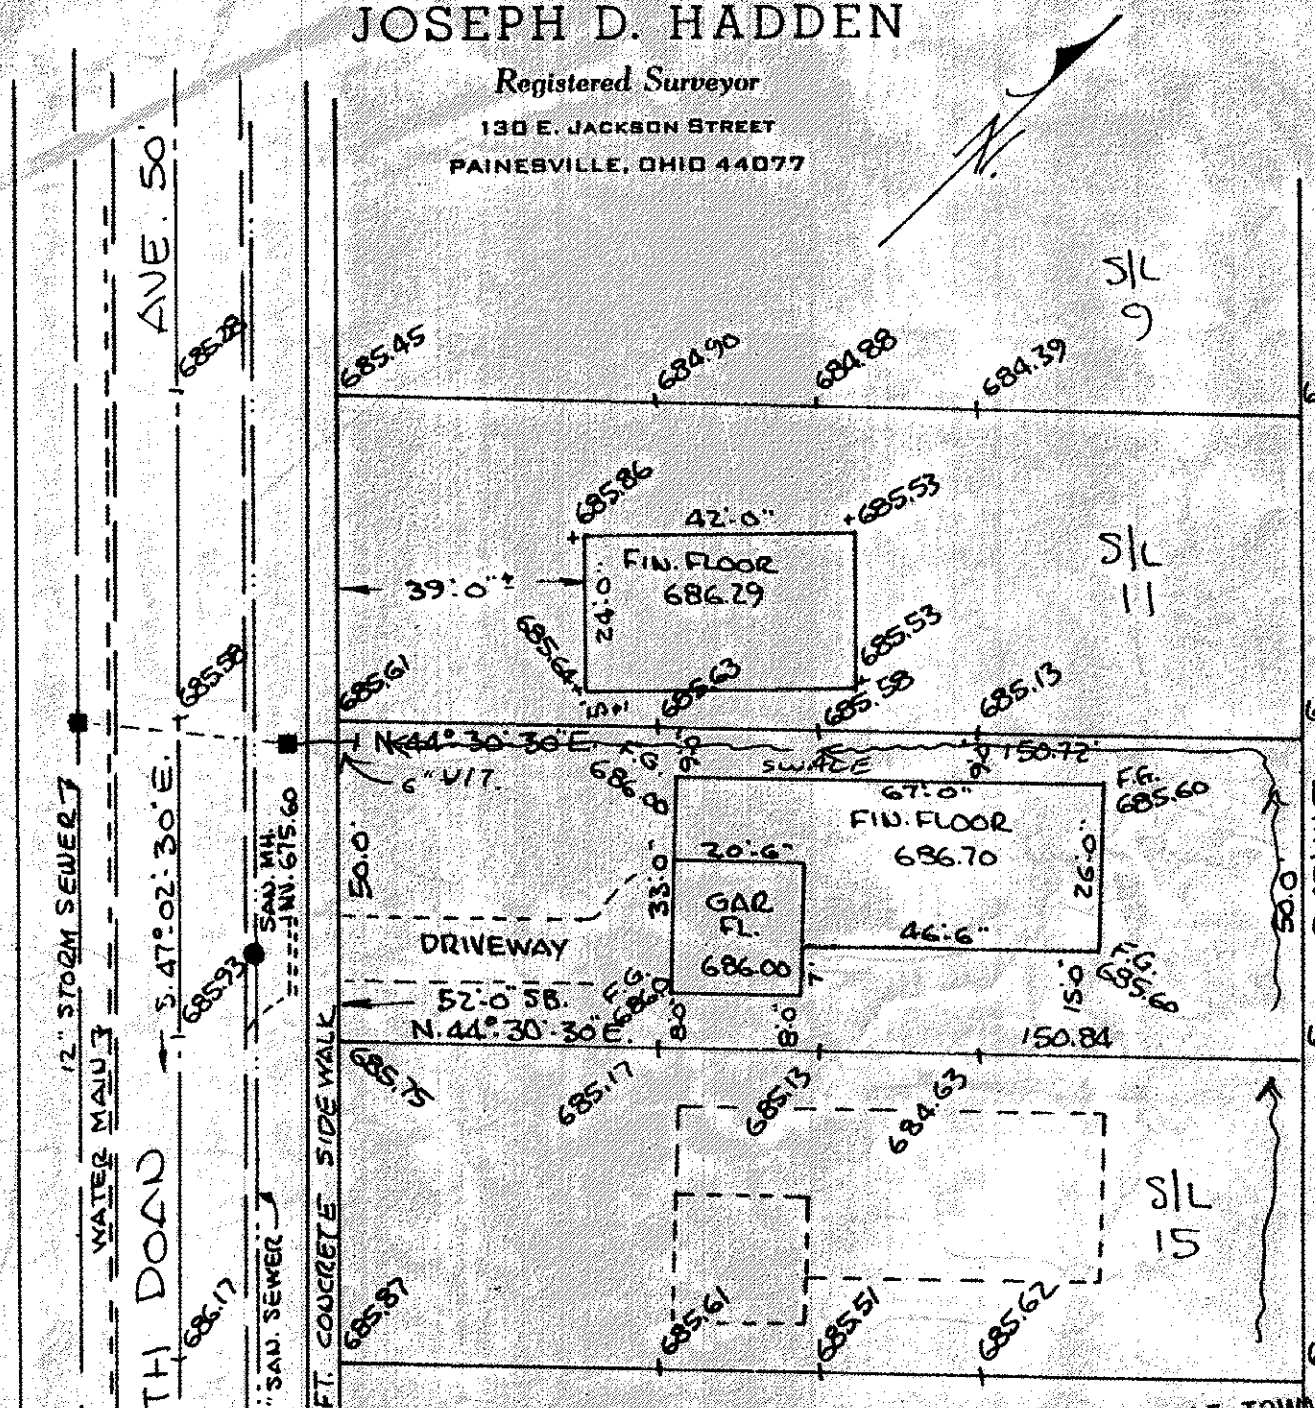

BUILDING SITE PLAN FOR
RUSSELL THOMAS
SUBLOT No. 13 - STANLEY ROAD ALLOT.
PAINESVILLE TOWNSHIP - LAKE COUNTY
Scale 1" = 30'
May 29, 1974
Joseph D. Hadden - Reg. Surveyor

PAINESVILLE TOWNSHIP
ZONING APPROVED
5-30-74
#3460
By a Henderson
Zoning Inspector

Grading Plan Approved
as shown and/or noted
THOMAS P. GILLES, P.E.
Lake County Engineer

By JWK Date 6-12-74

STATE OF OHIO
JOSEPH D. HADDEN
4304
REGISTERED SURVEYOR