SITE PLAN

for : Image Builders, Ltd.
CLIENT

2736 N. Ridge Rd. — ADDRESS
Painesville — CITY
OH — STATE
44077 — ZIP

134 — SUBLOT No.
Lake Erie Shores Phase 2A — SUBDIVISION NAME
45 — VOL.
30 — PAGE

4,27 — LOT
2,1 — TRACT
Painesville Township — CITY
Ohio — STATE

Stormwater Management Plan
Approved as shown and/or noted
JAMES R. GILLS, P.E.
County Drainage Engineer
By J.S. Date 8/26/05

Foresight Engineering Group
440 286-1010
440 286-1034 fax
320 Center Street, Unit F
Chardon, Ohio 44024
Engineers & Surveyors

SCALE : 1" =20	1
FILE NAME: I:\IMA20509\Sublot 134	2
DATE : August 10, 2005	3

BENCHMARK: SAS MH as noted

SHEET NO. 1/2

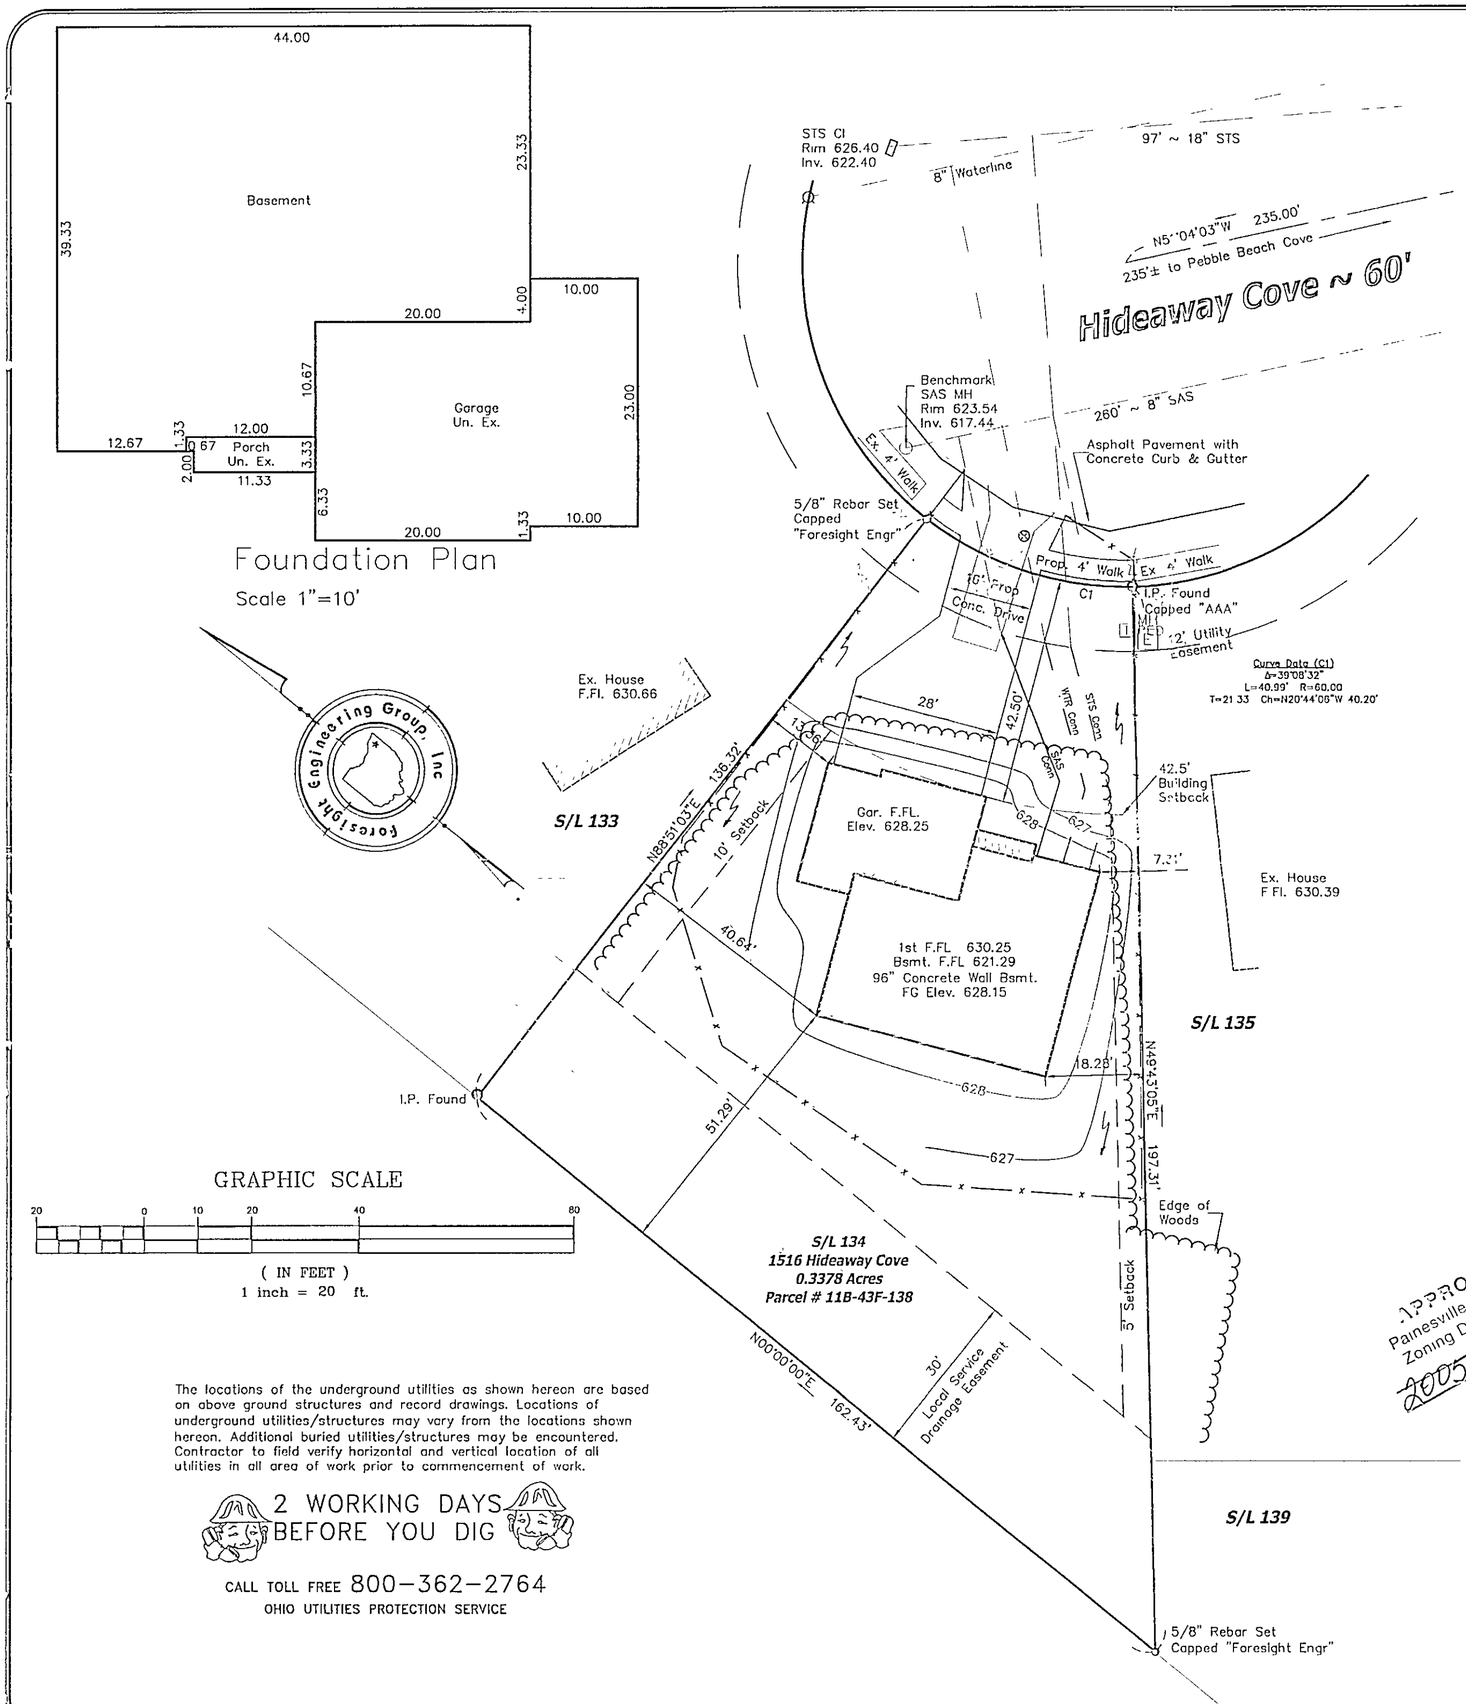

LEGEND

▭	Curb Inlet
○	Manhole
□	Catch Basin
Ω	Fire Hydrant
⊗	Water Service Valve
TELCO	Telephone Box
E	Electrical Box
o	Iron Pin Set

EROSION CONTROL SYMBOLS

—x——x— SILT FENCE

CONSTRUCTION ENTRANCE

NOTES;

1.) Down spouts shall be splashblocked.

2.) Field verify depth of Existing Sanitary Lat To determine availability of basement sanitary service.

3.) Sidewalk shall be 4" thick and in accordance with ODOT Item 608, Except where it passes through the driveway, the thickness shall be 6".

4.) Utilities include Gas, Phone, Electric, and Cable. Contractor to field verify location and provide connection at utility.

5.) Water Lateral to be 3/4" Copper Type "K".

6.) Sanitary Lateral to be 6" Poly Vinyl Chloride SDR 26, O Ring Joints @ 1.0% Min slope.

7.) Storm Sewer Lateral to be 6" Poly Vinyl Chloride SDR 26, @ 1.0% Min slope

GRAPHIC SCALE

20 0 10 20 40 80

(IN FEET)
1 inch = 20 ft.

APPROVED
Painesville Township
Zoning Department
2005-177 DHRust
8/12/05

The locations of the underground utilities as shown hereon are based on above ground structures and record drawings. Locations of underground utilities/structures may vary from the locations shown hereon. Additional buried utilities/structures may be encountered. Contractor to field verify horizontal and vertical location of all utilities in all area of work prior to commencement of work.

2 WORKING DAYS BEFORE YOU DIG

CALL TOLL FREE 800-362-2764
OHIO UTILITIES PROTECTION SERVICE

STATE OF OHIO
STEVEN N. ROESSNER
S-7070
REGISTERED PROFESSIONAL SURVEYOR

"I, the undersigned hereby state that this topography, indicated by 1' contours, and the elevations shown hereon represent an actual field survey made by Foresight Engineering Group, Inc. on the 8th day of August, 2005 and that the elevations were taken at appropriate intervals and that as of that date they existed as indicated hereon."

Steven N. Roessner, P.S. S-7070 — 8/10/05 Date

I:\acad\projfiles\20509\Cad Files\C02 dwg Jul 10 2005 2:46:53 PM, Copyright Foresight Engineering Group, Inc