PLOT PLAN FOR
PAINESVILLE HABITAT
FOR HUMANITY
22 LIBERTY STREET
PAINESVILLE, OHIO

OF
SUBLOT 222 IN THE
HARDY POINT ALLOTMENT
AS RECORDED IN VOL. C,
PAGE 57 L.C.M.R. NOW
IN PAINESVILLE TOWNSHIP
OHIO.

REQUESTING 5' SIDELINE,
5' REAR LINE, AND 15'
FRONT SETBACK VARIANCES.

PREPARED BY:
EAGLE EYE SERVICES
5963 OAKVILLE ROAD
MAYFIELD HTS., OHIO 44124
216 449-5433
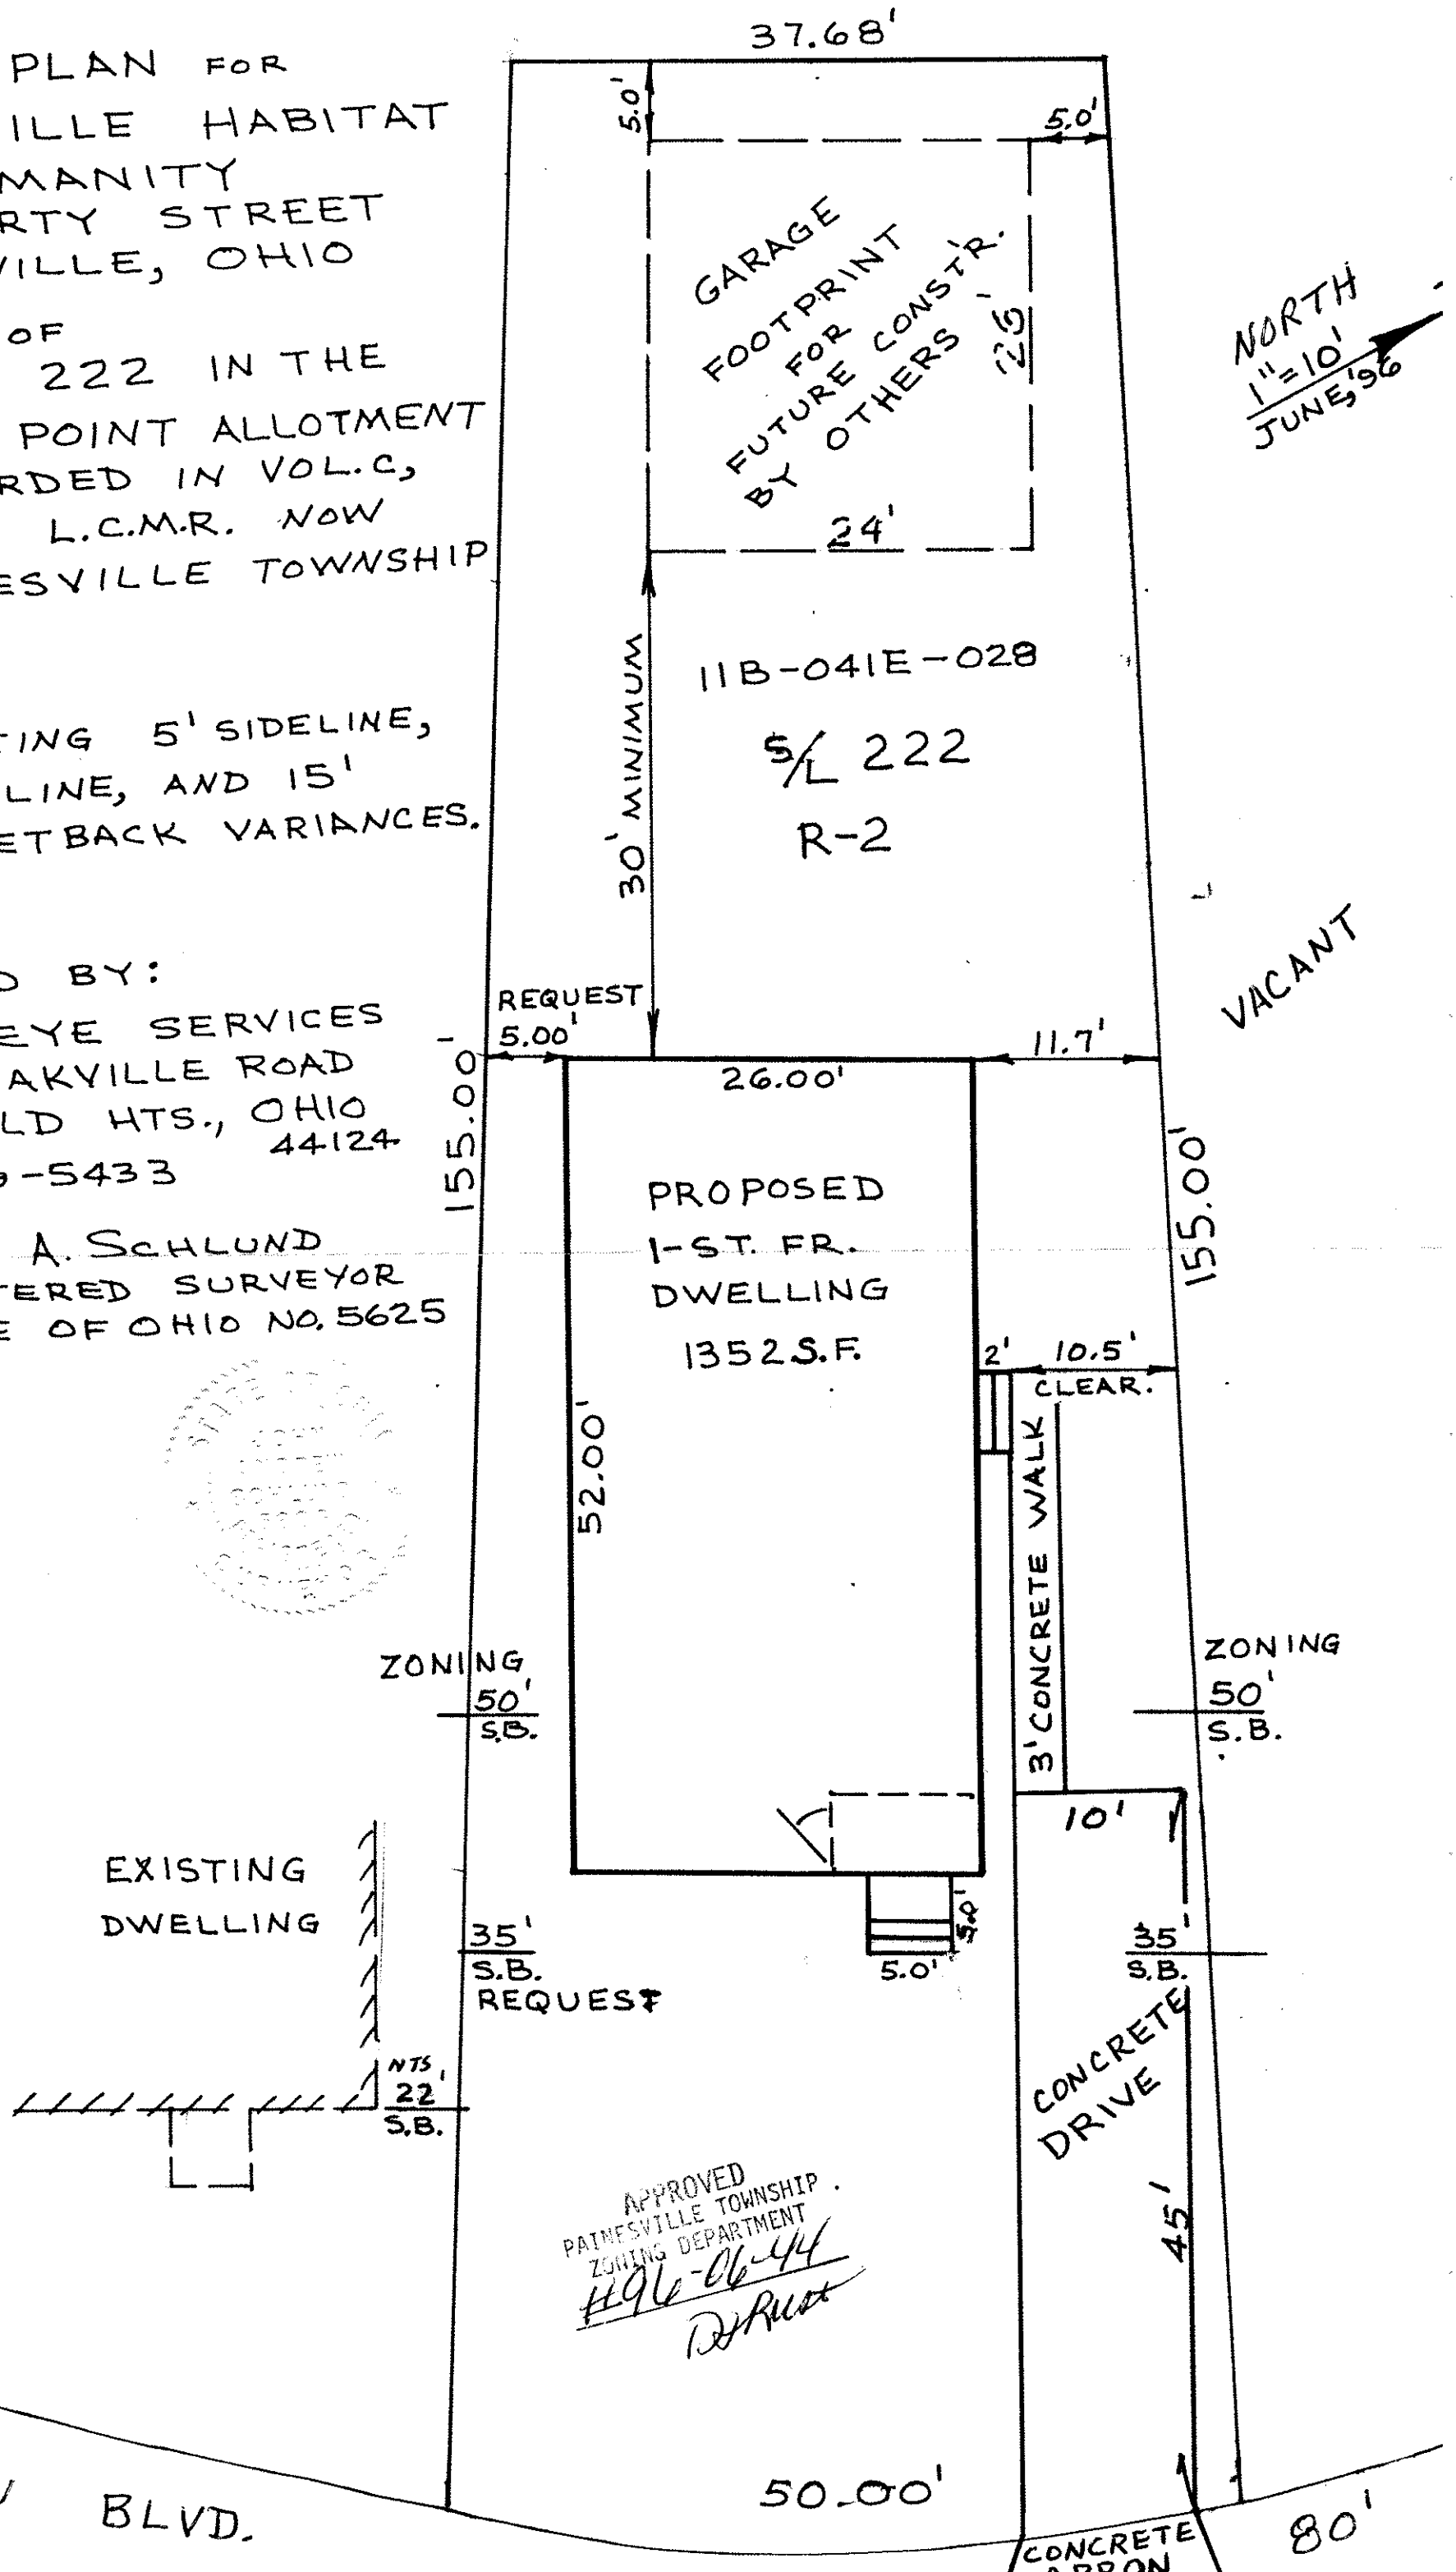
JOHN A. SCHLUND
REGISTERED SURVEYOR
STATE OF OHIO NO. 5625