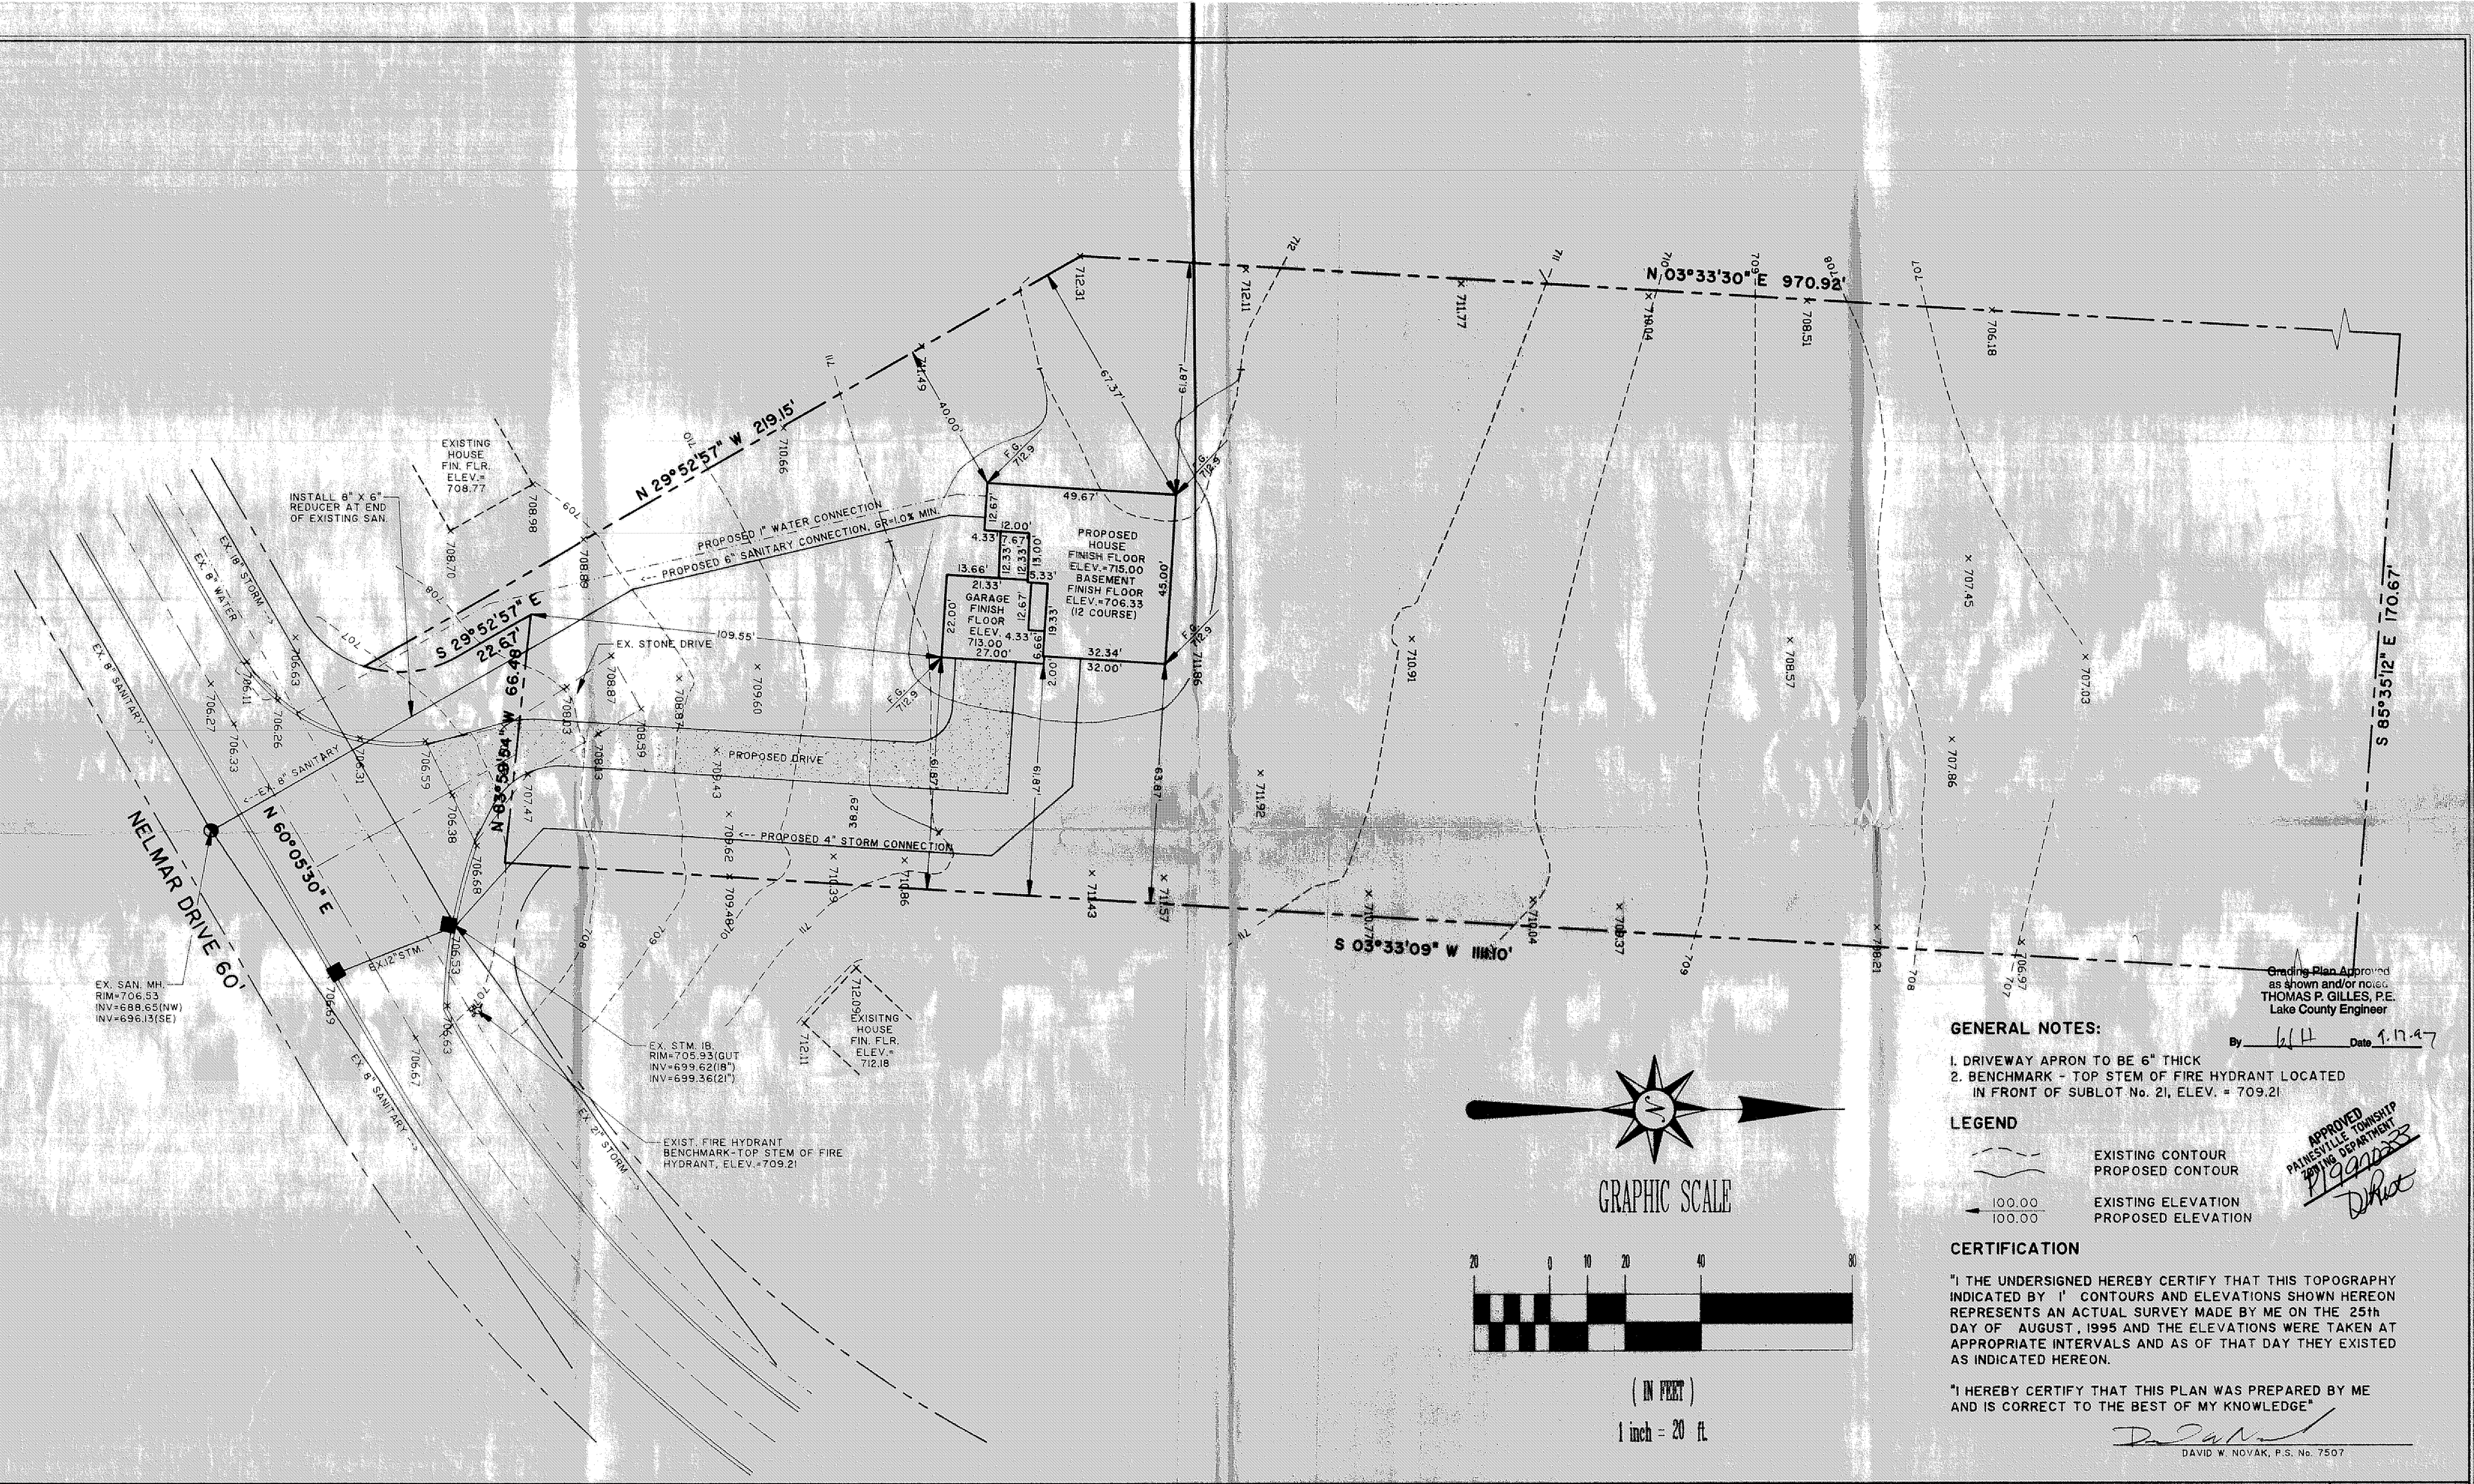

GRAPHIC SCALE

20 0 10 20 40 80

(IN FEET)

1 inch = 20 ft.

Grading Plan Approved as shown and/or noted
THOMAS P. GILLES, P.E.
Lake County Engineer
By _____ Date 1.17.97

GENERAL NOTES:

1. DRIVEWAY APRON TO BE 6" THICK
2. BENCHMARK - TOP STEM OF FIRE HYDRANT LOCATED IN FRONT OF SUBLOT No. 21, ELEV. = 709.21

LEGEND

- EXISTING CONTOUR
- PROPOSED CONTOUR
- 100.00 EXISTING ELEVATION
- 100.00 PROPOSED ELEVATION

APPROVED PAINESVILLE TOWNSHIP ZONING DEPARTMENT 1/9/97

CERTIFICATION

"I THE UNDERSIGNED HEREBY CERTIFY THAT THIS TOPOGRAPHY INDICATED BY 1' CONTOURS AND ELEVATIONS SHOWN HEREON REPRESENTS AN ACTUAL SURVEY MADE BY ME ON THE 25th DAY OF AUGUST, 1995 AND THE ELEVATIONS WERE TAKEN AT APPROPRIATE INTERVALS AND AS OF THAT DAY THEY EXISTED AS INDICATED HEREON.

"I HEREBY CERTIFY THAT THIS PLAN WAS PREPARED BY ME AND IS CORRECT TO THE BEST OF MY KNOWLEDGE"

DAVID W. NOVAK, P.S. No. 7507

REV. No.	DESCRIPTION	DATE	BY	CH'K'D.

STATE OF OHIO · DAVID W. NOVAK S-7507 · REGISTERED SURVEYOR

Himebaugh and Novak
Surveyors and Site Consultants
8663 Tyler Boulevard
Mentor, Ohio 44060-4346
(216) 974-7670, (216) 255-5900 FAX.

LAKATOS/LANGE
PAINESVILLE, OH 44077

DATE: AUG. 25, 1997
DRAWN BY: D. W. NOVAK
CHECKED BY: DWN
APPROVED BY:
F.B. No. -- PG. --

SITE PLAN
PP No. IIA-22-32

SCALES:
HORZ. : 1" = 20'
VERT.: 1" = NONE
CONTRACT No. 97079
SHEET No. 1 OF 1

FORM No. A-003 (01/17/94)