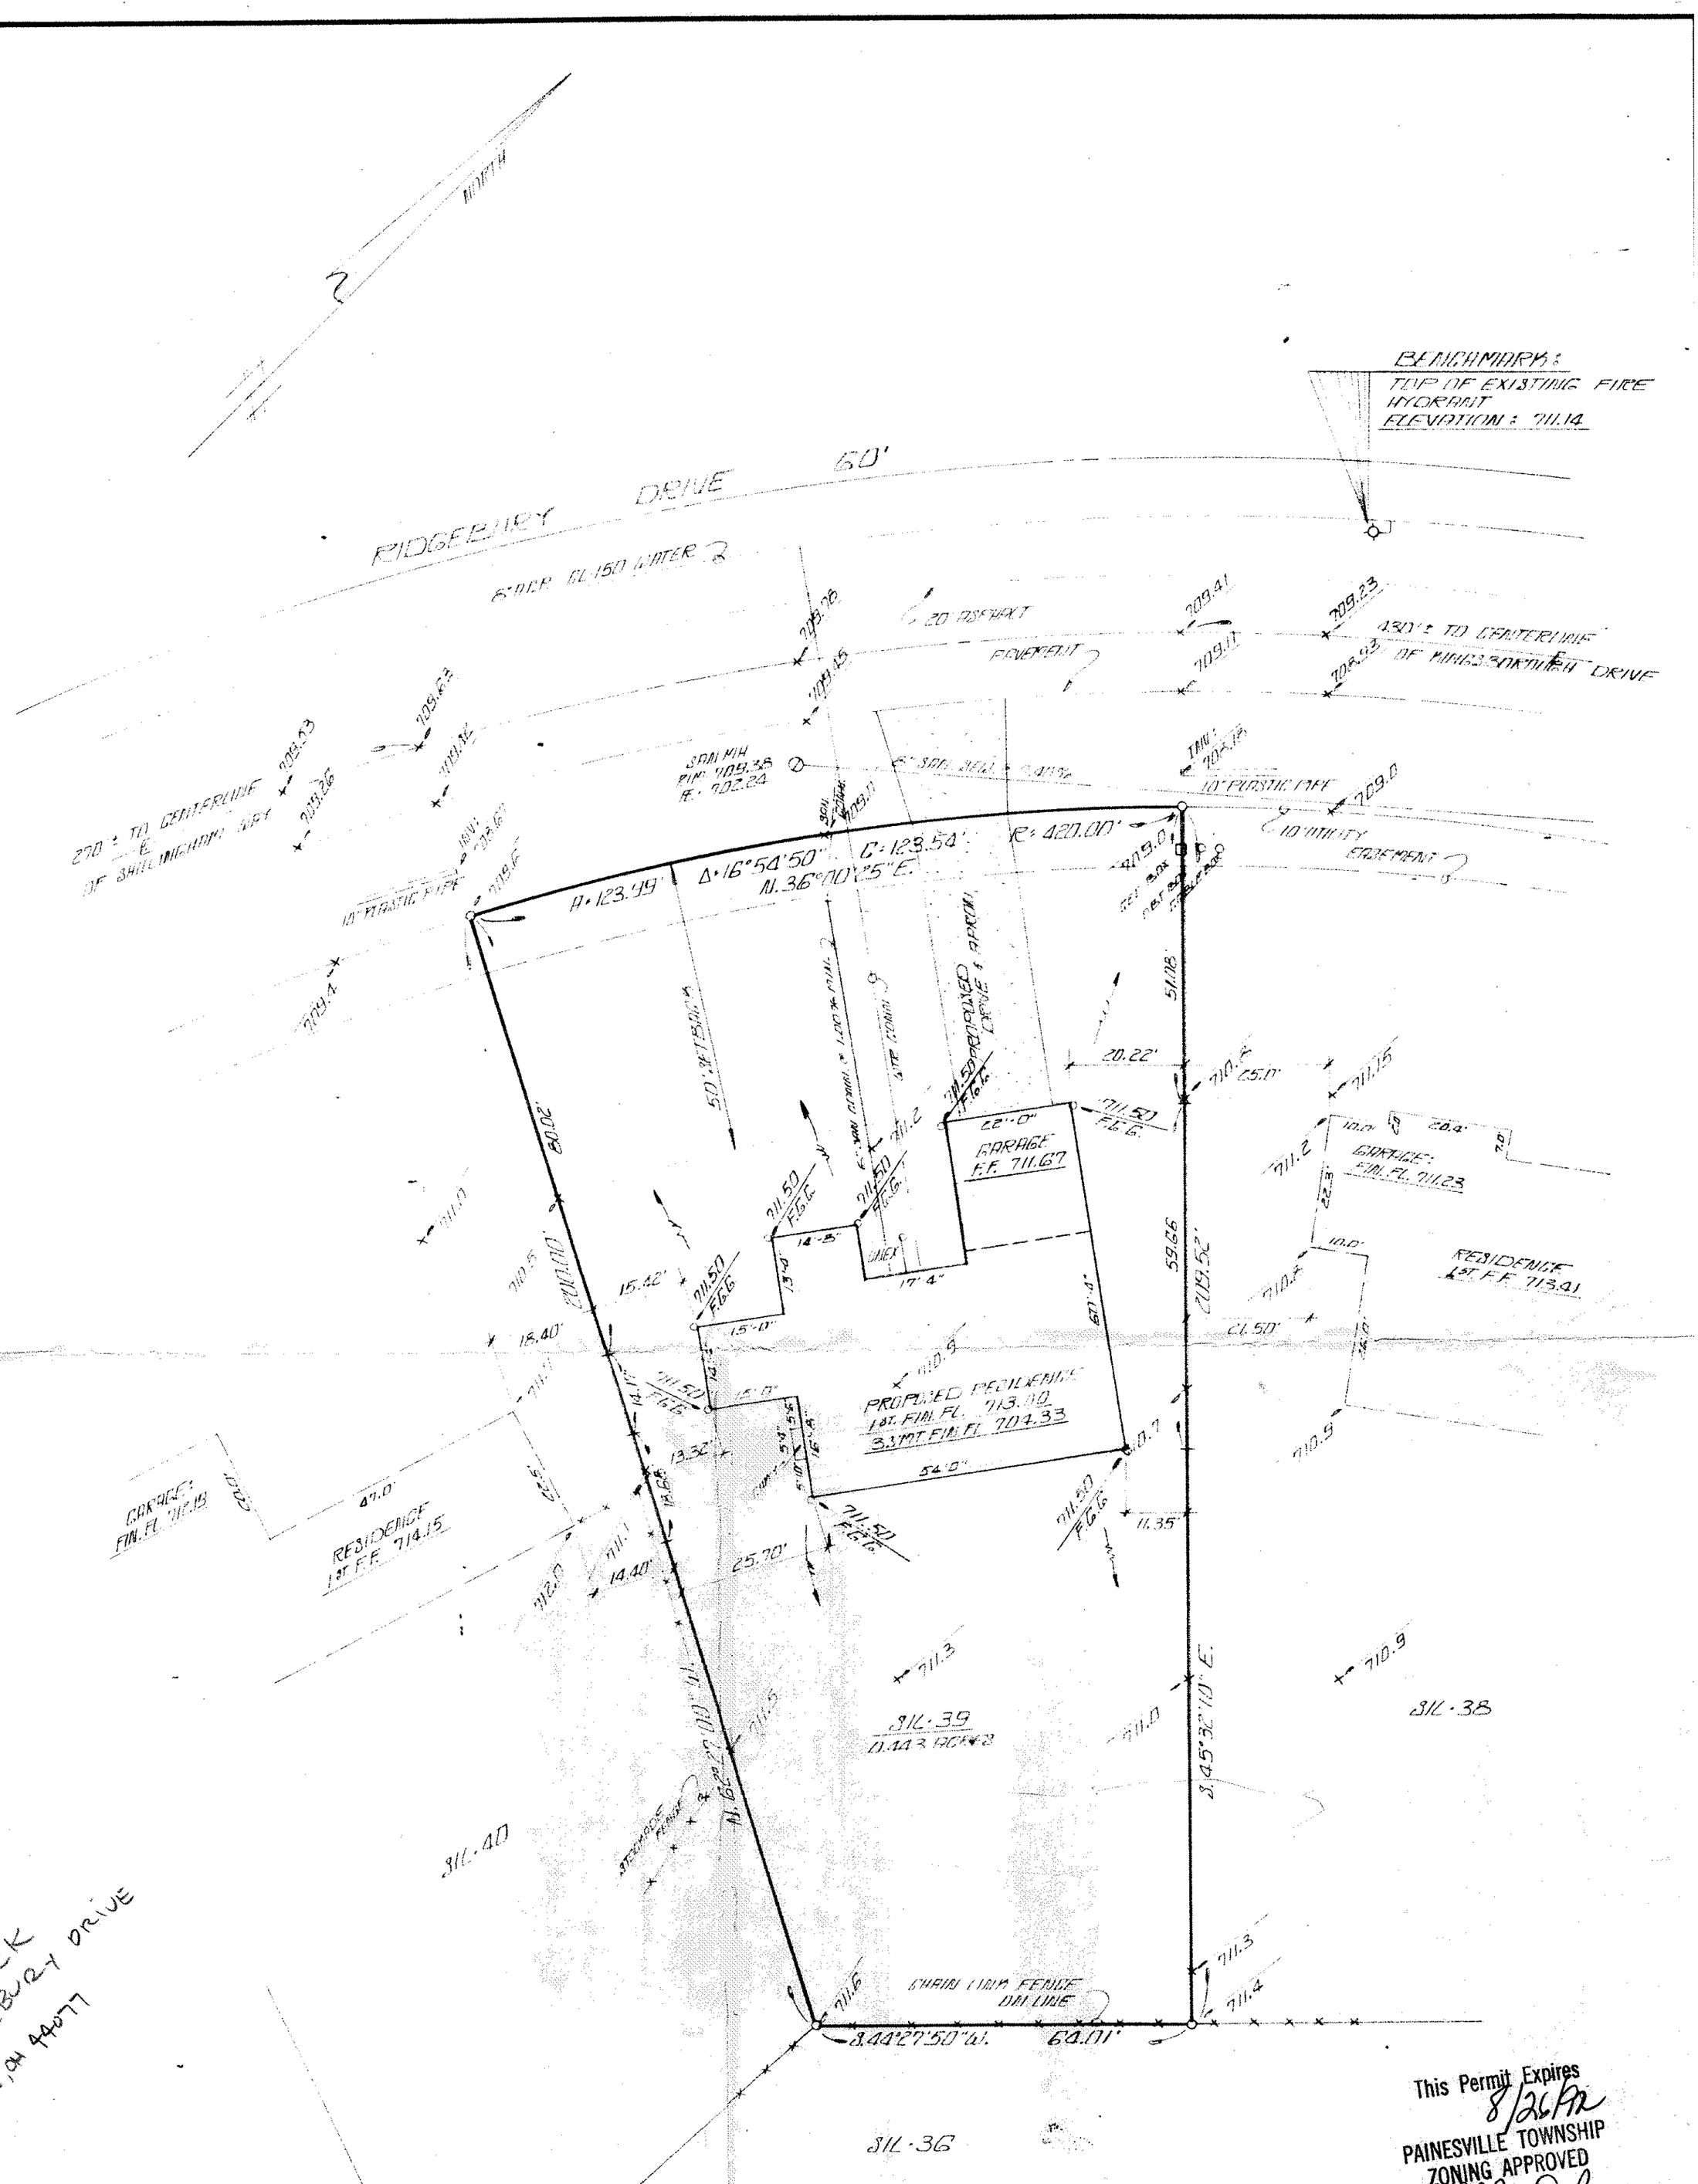


GB SHUBECK
2071 RIDGEBURY DRIVE
PAINESVILLE, OH 44077

This Permit Expires 8/26/92
PAINESVILLE TOWNSHIP
ZONING APPROVED
# 7922
Zoning Inspector

Grading Plan Approved
as shown and/or noted
THOMAS P. GILLES, P.E.
Lake County Engineer
By GJH Date 8/28/91

MINIMUM 12" DRIVE CULVERT