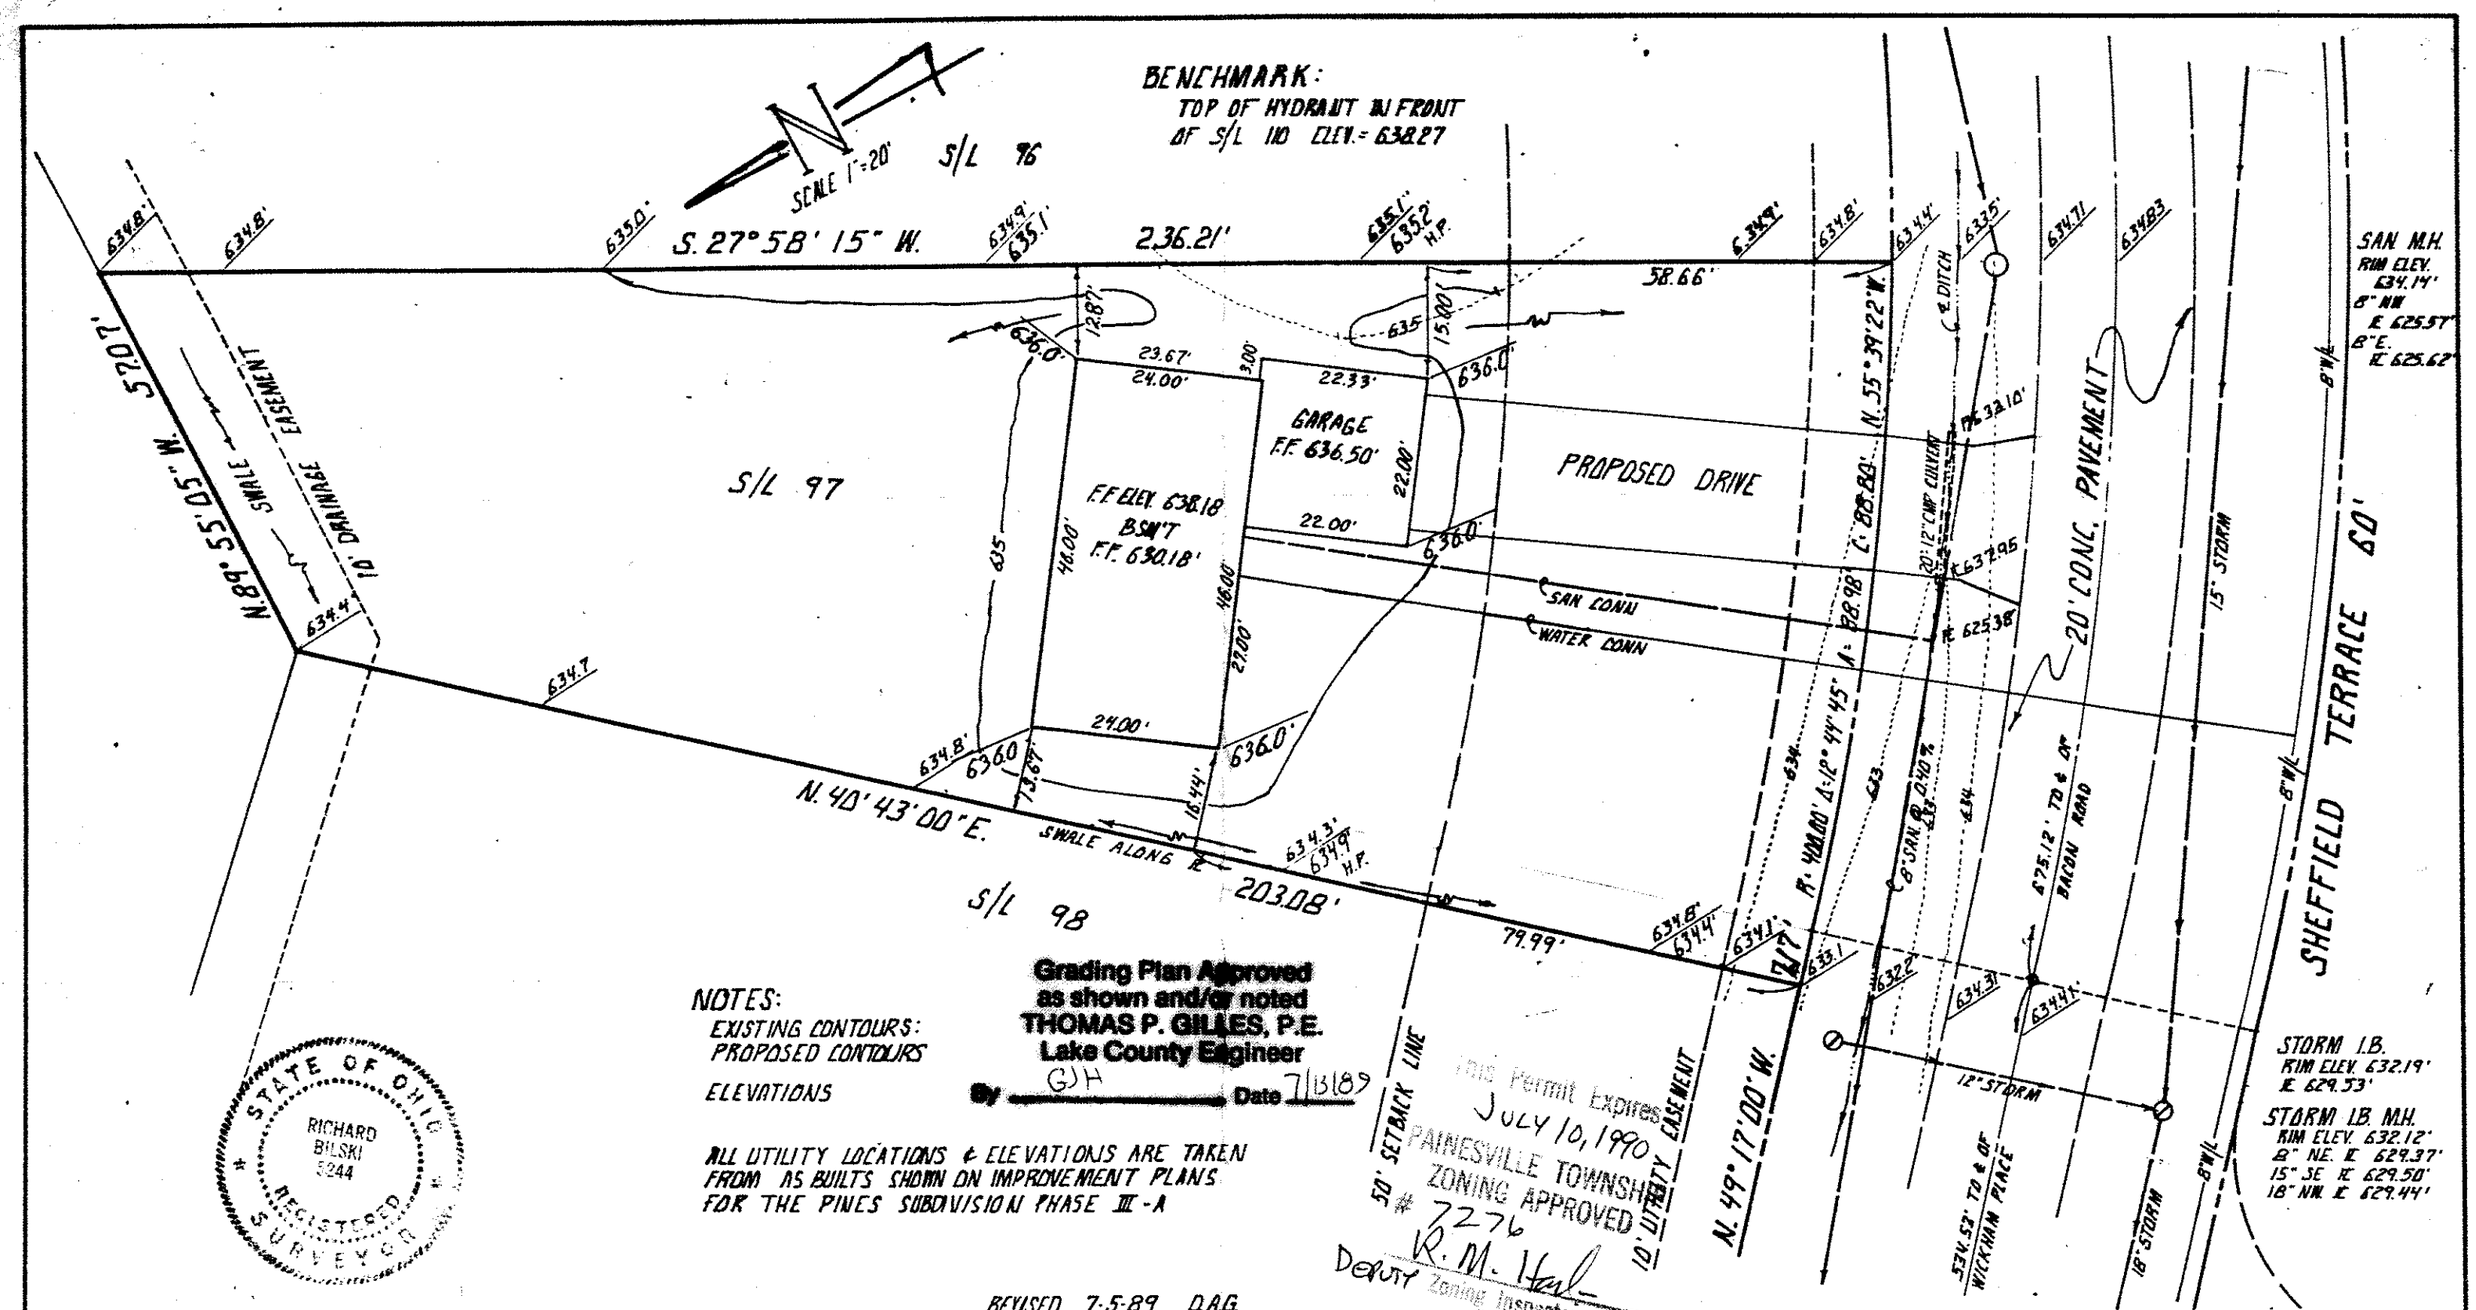

DESIGN CERTIFICATION	AS BUILT CERTIFICATION			
THIS PLAT WAS PREPARED BY ME, AND IS CORRECT TO THE BEST OF MY KNOWLEDGE AND BELIEF.	I HEREBY CERTIFY THAT THE CIRCLED GRADES ARE EXISTING FINISH GRADES CHECKED IN THE FIELD ON _____ AND THAT SURVEY IS CORRECT TO THE BEST OF MY KNOWLEDGE AND BELIEF.	**COLPETZER-THOMAS, INC.** AN ENGINEERING GROUP	DATE JUNE 29, 1989	SITE PLAN for EDWARD H. TRESGER, INC.
REG. SURVEYOR NO. 5244	REG. SURVEYOR NO. _____	WILLOUGHBY • MENTOR • NORTH CANTON • STEUBENVILLE • LORAIN	SCALE 1"=20'	BEING SUBLOT # 97 IN THE PINES SUBD. PHASE III-A
			DRWN BY D.A.G.	VOL. 11 PG. 22
			CHKD BY	PAINESVILLE TOWNSHIP, LAKE COUNTY, OHIO
			JOB NO. 88-592	
			FB 682 PG 98	

009-01-3-10