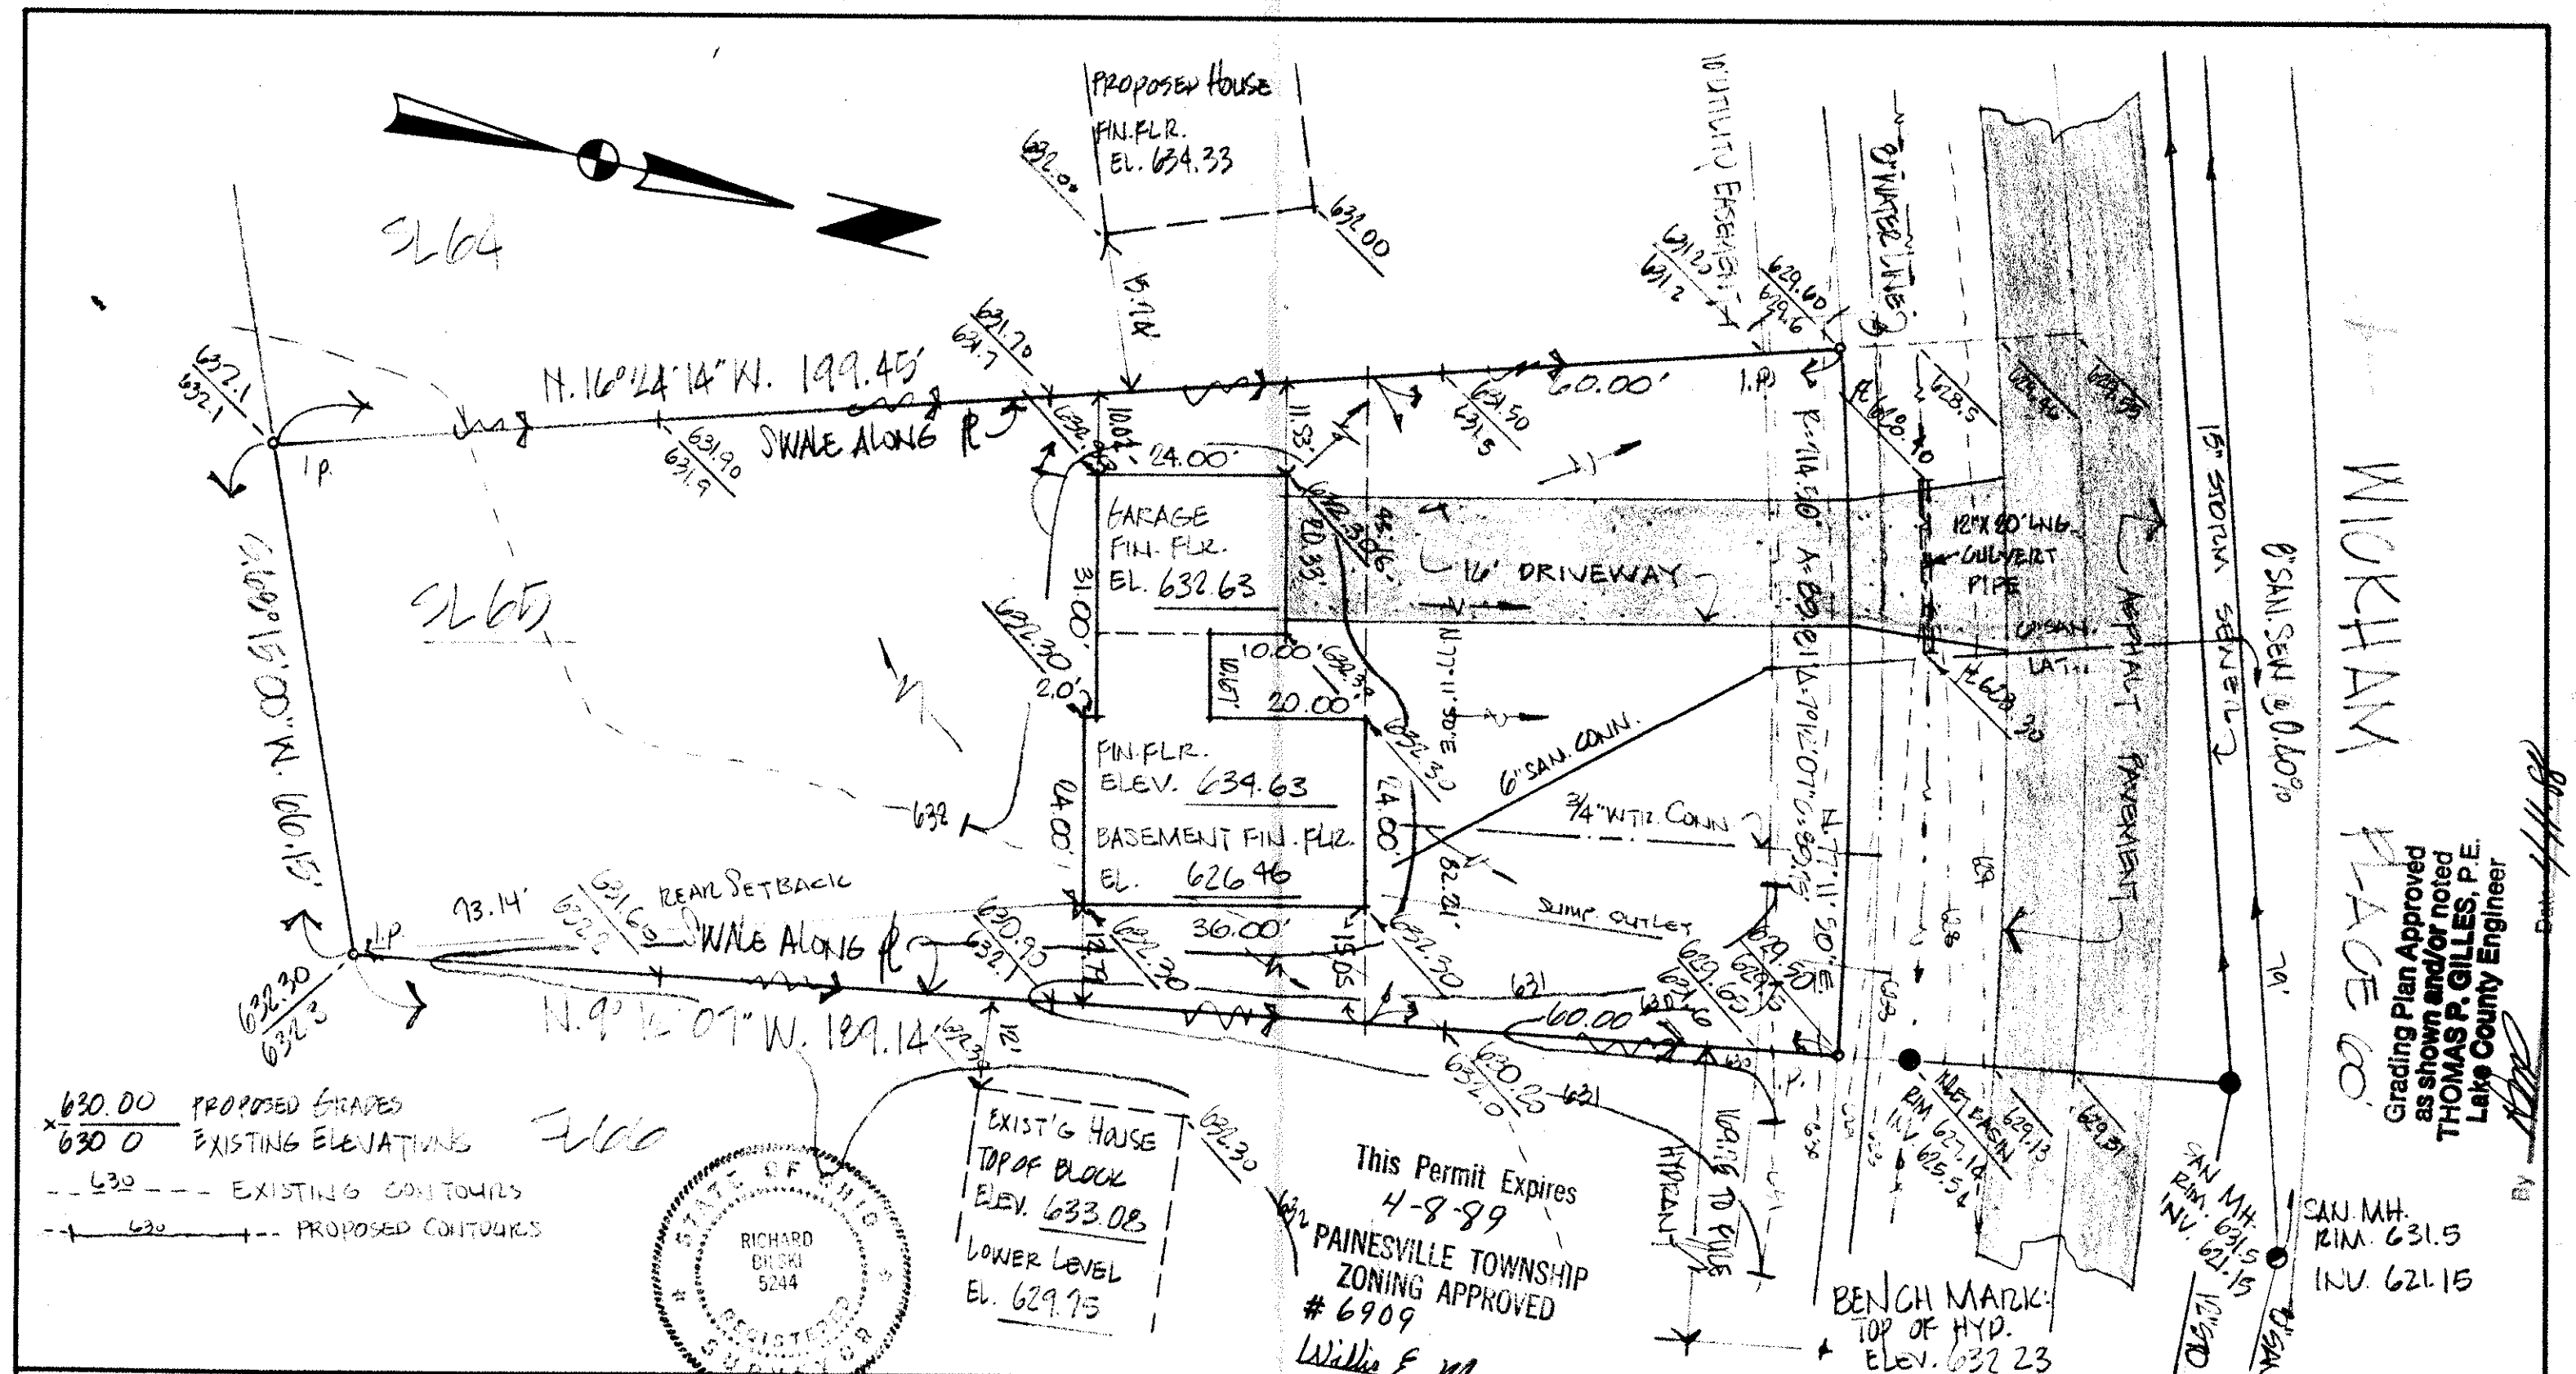

DESIGN CERTIFICATION

THIS PLAT WAS PREPARED BY ME, AND IS CORRECT TO THE BEST OF MY KNOWLEDGE AND BELIEF.

REG. SURVEYOR NO. 5244

AS BUILT CERTIFICATION

I HEREBY CERTIFY THAT THE CIRCLED GRADES ARE EXISTING FINISH GRADES CHECKED IN THE FIELD ON _____ AND THAT SURVEY IS CORRECT TO THE BEST OF MY KNOWLEDGE AND BELIEF.

REG. SURVEYOR NO. _____

COLPETZER · WOODS
CONSULTANTS, INC.
9470 MENTOR AVENUE • MENTOR, OHIO 44060 • (216) 357-7569

DATE	MAR. 22, 1988
SCALE	1" = 20'
DRWN BY	CC
CHKD BY	
JOB NO.	78-156-065
FB	531 PG 77

SITE PLAN FOR:
EDWARD H. TRESGER, INC.
8100 DEERWOOD BLVD., MENTOR, OHIO
BEING SUBLOT NO. 65 IN THE PINES SUBDIVISION NO. 2
IN PAINESVILLE TOWNSHIP, OHIO.