NORFOLK AND WESTERN RAILWAY Co.

S. 59° 51' 40" W. 985.00' (REC'D)

5.00± ACRES

EBELING 617-70

CLAS. E. & BARBARA HOOKS VOL. 803-462 S/L 23

S. 88° 12' 30" E. 38.28'

DENNIS P. CARROLL ETAL VOL. 628-14 S/L 22

DENNIS R. & PAULA M. MORROW VOL. 783-35 S/L 21

MADISON AVENUE ESTATES VOL. K-110

NORTH

20.3'

86.66'

150.74'

20"-12" CULVERT PIPE SET IN EXIST. DITCH

IRON PIPE FOUND

PARCEL 'A'

N. 3° 15' E. 185.0'

PROPOSED STONE DRIVEWAY

PROP. WATER SERVICE CONN.

JOSEPH & MARY KARANE VOL. 789-761 S/L 20

EXISTING HOUSE

20"-12" CULVERT PIPE SET IN EXIST. DITCH

N. 72° 03' E.

BENCH MARK - FK NAIL ELEV. 1.0 FT. ABOVE ELEV. = 150.00 (ASSUMED)

IRON PIPE FOUND

EXIST. WATER LINE

EDGE OF EXISTING ASPHALT PAVEMENT

S. 88° 12' 30" E.

CIRCLE DRIVE 60'

EXISTING DITCH

S. 88° 12' 30" E. 159.11'

DAVID G. & LORRAINE COULTER VOL. 812-437 S/L 19

EXISTING HOUSE

PHYLLIS J. RAAB VOL. 783-865 S/L 18

IRON PIPE FOUND

140.0'

N. 3° 38' 40" E.

WOODED AREA

CHRISTIAN A. & BARBARA WEISS VOL. 760-815

R.W. SIDLEY VOL. 645-16

IRON PIPE FOUND

FIN. FL. 102.00

24'

100.12

100.0

GAR. 102.6

FIN. FL. 102.00

WTR. CONN.

2-1000 GAL. SEPTIC TANKS

SPLITTER BOX

DISTRIBUTION BOX

DISTRIBUTION BOX

4" FIELD TILE OR 2" PVC GRS. (PERFORATED @ 100 PSI MIN.)

(600) LINEAR FEET (TOTAL) ALTERNATE TRENCH SYSTEM (PERMEABLE FLOW ZONE)

INSPECTION PORTS

DUPLICATION AREA

100'

Grading Plan Approved as shown and/or noted
THOMAS P. GILLES, P.E.
Lake County Engineer
By 7/20/78

APPROVED
SIDE LINES & SET BACK
PERRY TOWNSHIP ZONING
PERMIT NO. 0-88
ZONING INSPECTOR

APPROVED
SIDE LINES & SET BACK
PERRY TOWNSHIP ZONING
PERMIT NO. 2088
ZONING INSPECTOR

DESIGN CERTIFICATION

THIS PLAT WAS PREPARED BY ME AND IS CORRECT TO THE BEST OF MY KNOWLEDGE AND BELIEF.

REGISTERED SURVEYOR, No. 5116

"AS BUILT" CERTIFICATION

I HEREBY CERTIFY THAT THE CIRCLED ELEVATIONS ARE EXISTING FINISHED GRADES CHECKED IN THE FIELD ON _____ AND THAT THIS SURVEY IS CORRECT TO THE BEST OF MY KNOWLEDGE AND BELIEF.

REGISTERED SURVEYOR No.

NOTE: UNDERLINED ELEVATIONS DENOTE PROPOSED FINISHED GRADES.
INDICATES DIRECTION OF SURFACE DRAINAGE.

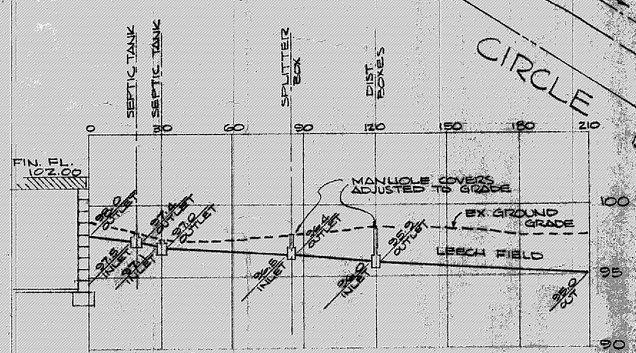

PROFILE OF SEPTIC SYSTEM
SCALE 1" = 30' HORIZ.
1" = 5' VERT.

SITE PLAN
FOR
MICHAEL AND SHARON KISH
PART OF LOTS Nos. 20 AND 30
PERRY TOWNSHIP LAKE COUNTY OHIO
SCALE 1" = 30' SEPTEMBER, 1977

2554 Circle Dr.