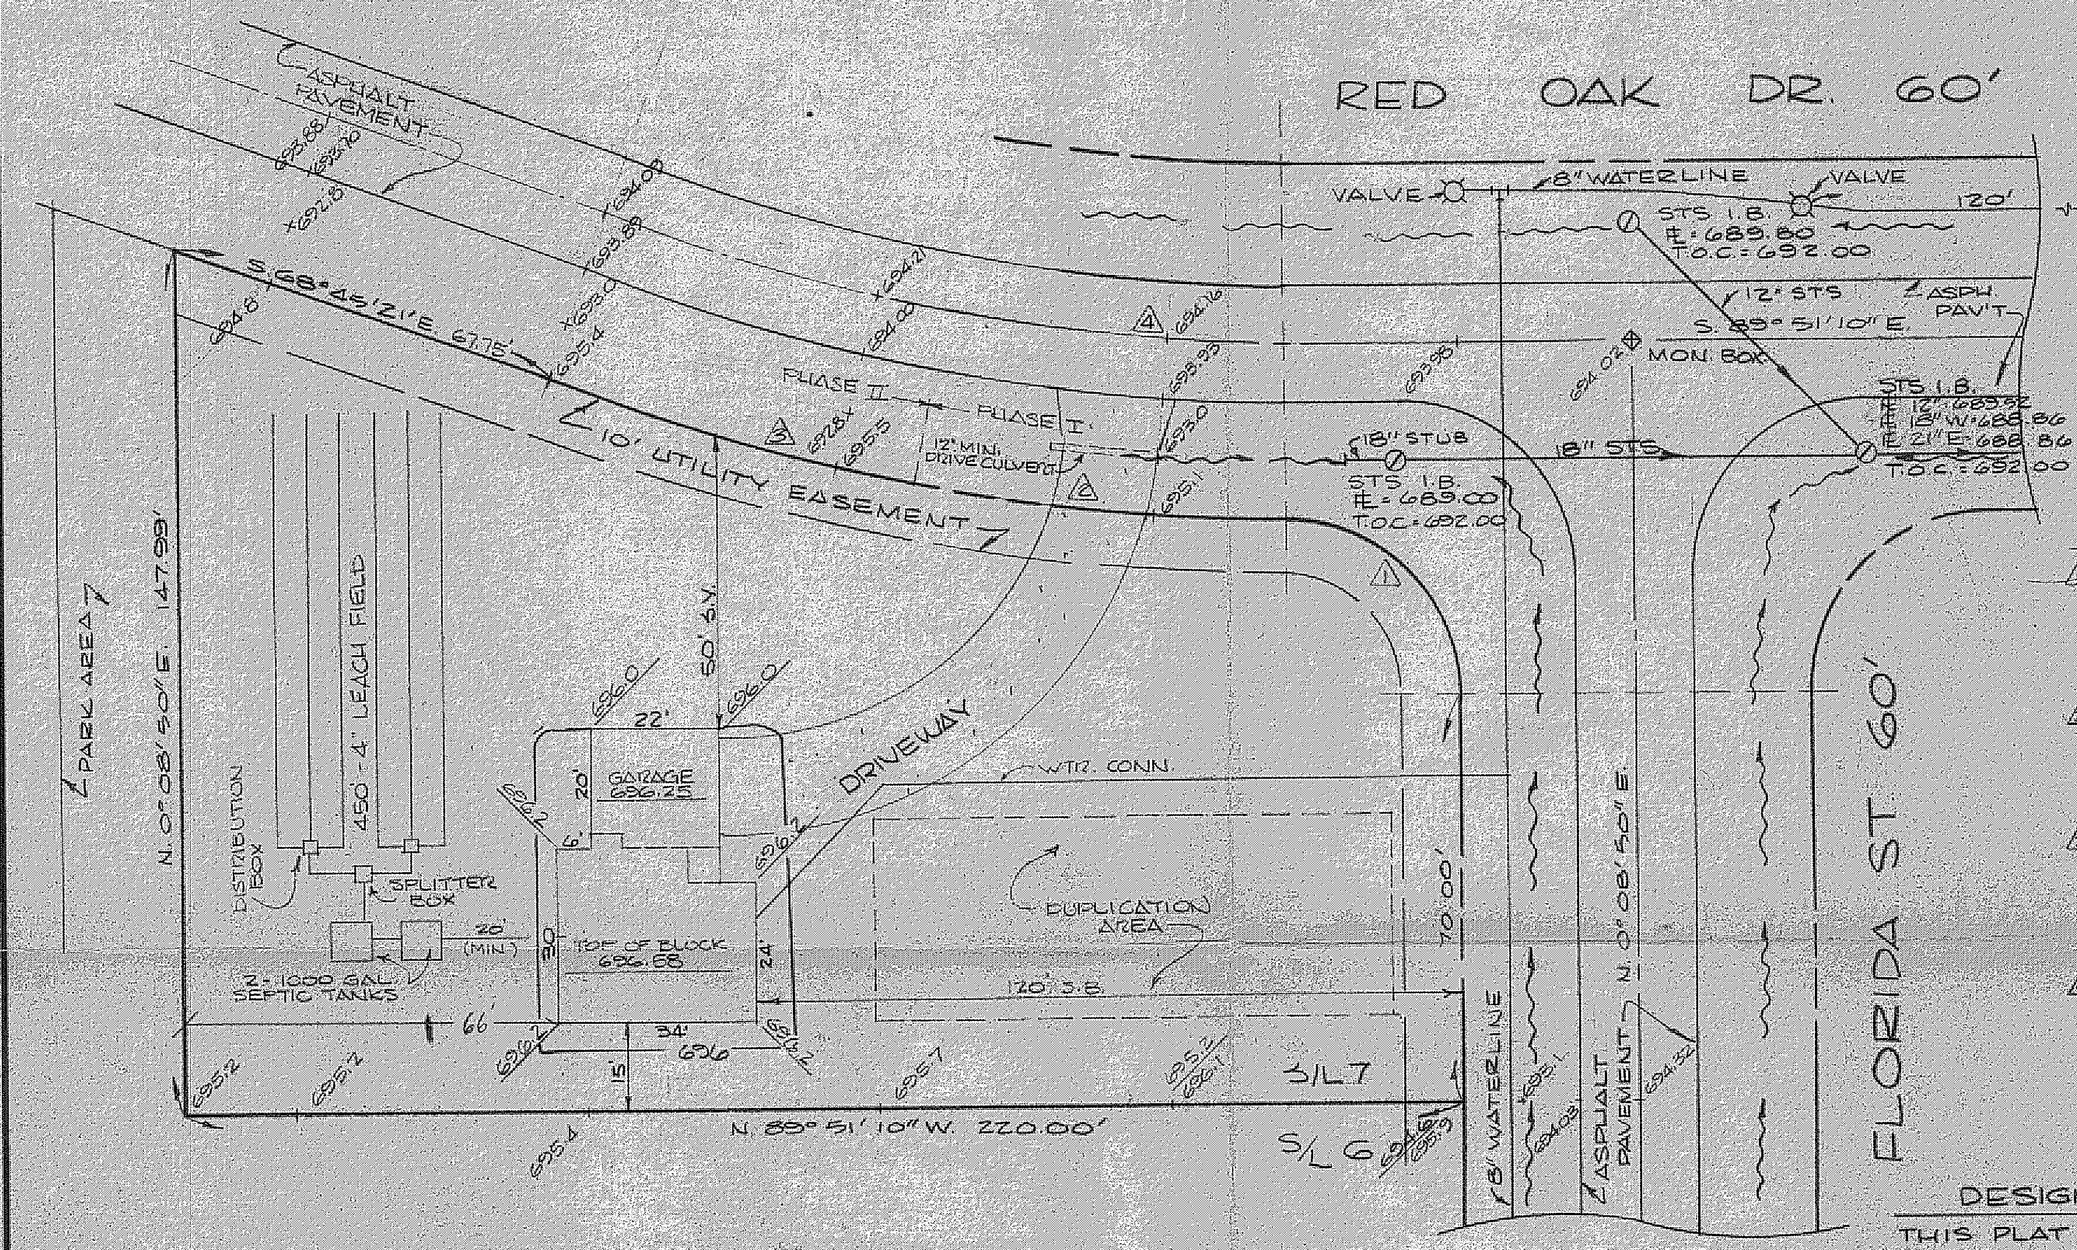

CURVE DATA

△1
R = 30.00'
Δ = 90° 00' 00"
T = 30.00'
A = 47.12'
C = 42.43'
N. 44° 51' 10" W

△2
R = 352.23'
Δ = 10° 32' 54"
T = 32.52'
A = 64.85'
C = 64.76', N. 84° 34' 43" W

△3
R = 352.23'
Δ = 10° 32' 54"
T = 32.61'
A = 65.03'
C = 64.94'
S. 74° 01' 48" E.

△4
R = 322.23'
Δ = 21° 05' 49"
T = 60.00'
A = 118.65'
C = 117.98'
N. 79° 18' 16" W.

DESIGN CERTIFICATION

THIS PLAT WAS DESIGNED BY ME AND IS CORRECT TO THE BEST OF MY KNOWLEDGE AND BELIEF.

REG. SURVEYOR NO. 4785

"AS BUILT" CERTIFICATION

I HEREBY CERTIFY THAT THE CIRCL
GRADES ARE EXISTING FINISH GRA
CHECKED IN THE FIELD ON _____
AND THAT THE SURVEY IS CORRE
TO THE BEST OF MY KNOWLEDGE
BELIEF

REG. SURVEYOR NO. _____

Grading Plan Approved as shown and/or noted
THOMAS P. GILLES, P.E.
Lake County Engineer
By D.C. Date 3-21-79

APPROVED
SIDE LINES & SET BACK
PERRY TOWNSHIP ZONING
PERMIT NO. 220
ZONING INSPECTOR

BENCH MARK:
TOP HYDRANT CORNER NARROWS RD. & WHITE CEDAR PLACE.
ELEVATION: 697.46

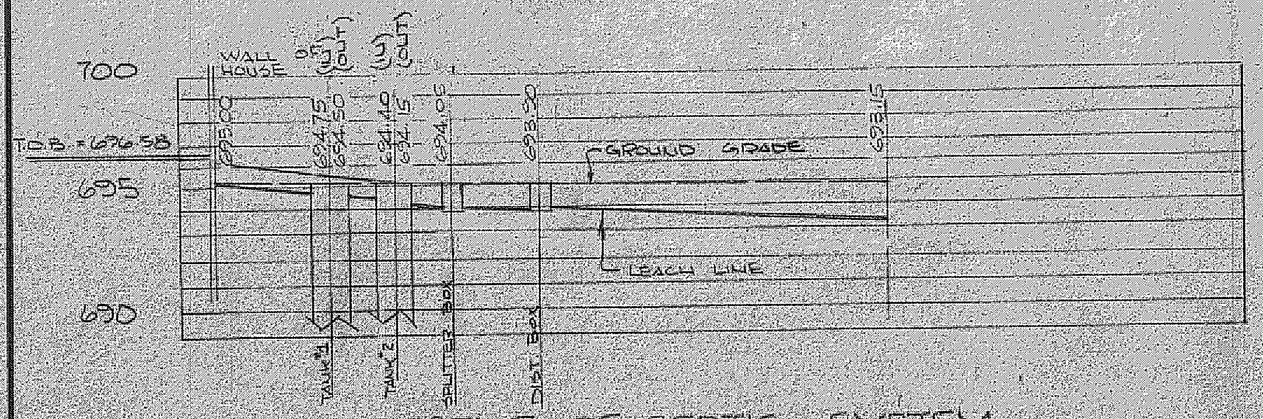

PROFILE OF SEPTIC SYSTEM

NOTE: ALL UNDERLINED ELEVATIONS ARE PROPOSED FINISHED GRADES.

SITE PLAN FOR
CASEMENT HOMES
1251 MADISON AVE., PAINESVILLE, OHIO
BEING SUBLOT 7 OF BIRCHFIELD MEADOWS SUBDIVISION, TOWNSHIP OF PERRY, LAKE COUNTY, OHIO

DATE FEB. 79
SCALE 1"=20'
DRAWN BY T.R.A.
CH'K'D BY
F.B./364 PG.

COLPETZER · WOODS
CONSULTANTS, INC.
MENTOR, OHIO 44060

SHEET 1
CONTRA 7