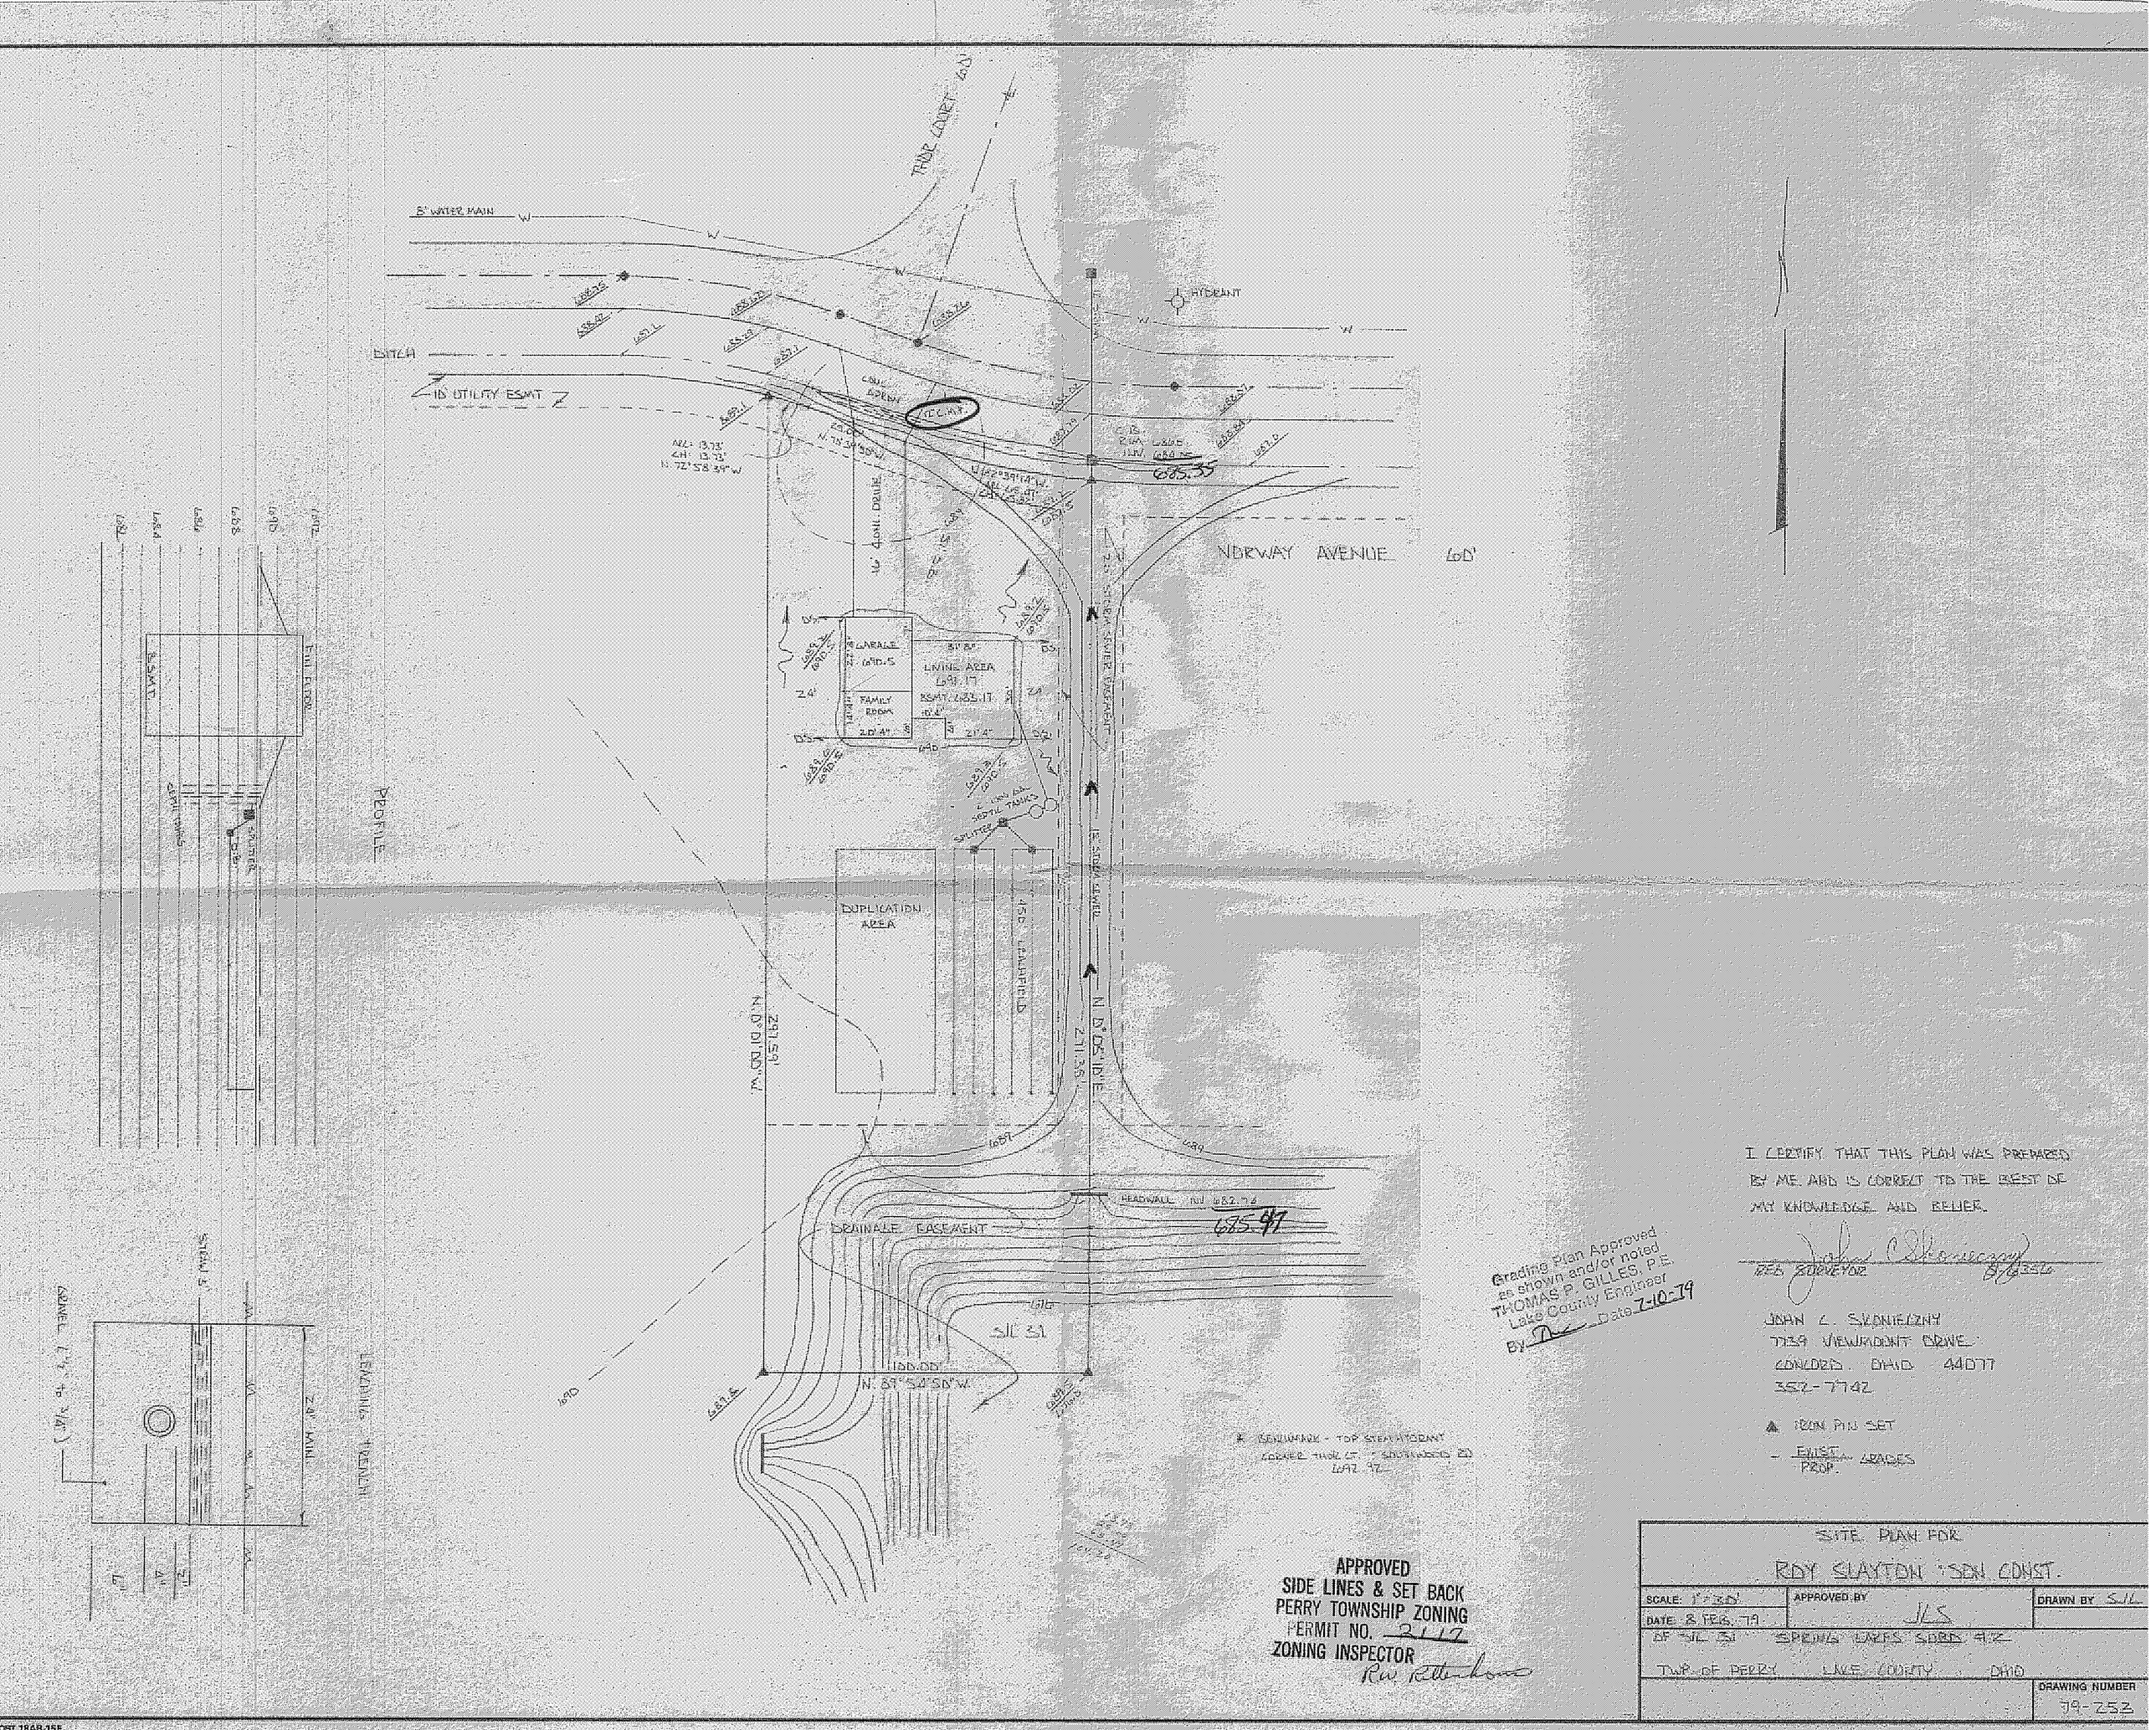

Grading Plan Approved as shown and/or noted
THOMAS P. GILLES, P.E.
Lake County Engineer
BY _____ Date 7-10-79

I CERTIFY THAT THIS PLAN WAS PREPARED BY ME AND IS CORRECT TO THE BEST OF MY KNOWLEDGE AND BELIEF.

REG. SURVEYOR

JOHN C. SLONIEZNY
7159 VIEWPOINT DRIVE
CONNEAUT, OHIO 44077
352-7742

▲ IRON PIN SET

— EXIST. / PROP. GRADES

APPROVED
SIDE LINES & SET BACK
PERRY TOWNSHIP ZONING
PERMIT NO. 2117
ZONING INSPECTOR

SITE PLAN FOR
ROY SLAYTON SFDH CONST.

SCALE: 1"=50'	APPROVED BY JLS	DRAWN BY S.J.L.
DATE: 8 FEB. 79		
OF SIL 31 SPRING LAKES SDDD. #2		
TWP. OF PERRY LAKE COUNTY OHIO		DRAWING NUMBER 79-252

OST 18A8-15E