HORIZONTAL SCALE: 1" = 20'
VERTICAL SCALE: 1" = 5'

"I, the undersigned hereby certify that this topography, indicated by 6", 1 or 2' contours, and elevations shown hereon represent an actual survey field survey made by me on the 12th day of February, 1996 and that the elevations were taken at appropriate intervals and that as of that date they existed as indicated hereon."

JF Topolski — Name
PE 44513 — Reg.#

TRENCH DETAIL
NOT TO SCALE

I CERTIFY THAT THIS PLAN WAS PREPARED BY ME AND IS CORRECT TO THE BEST OF MY KNOWLEDGE AND BELIEF.

JF Topolski — 6.3.96
JOHN F. TOPOLSKI, P.E. #44513 — DATE

SCALE: 1" = 20'

Approved 6/5/96
Gary Jones #6343
Bobcat Jones & Backhoe Svc.

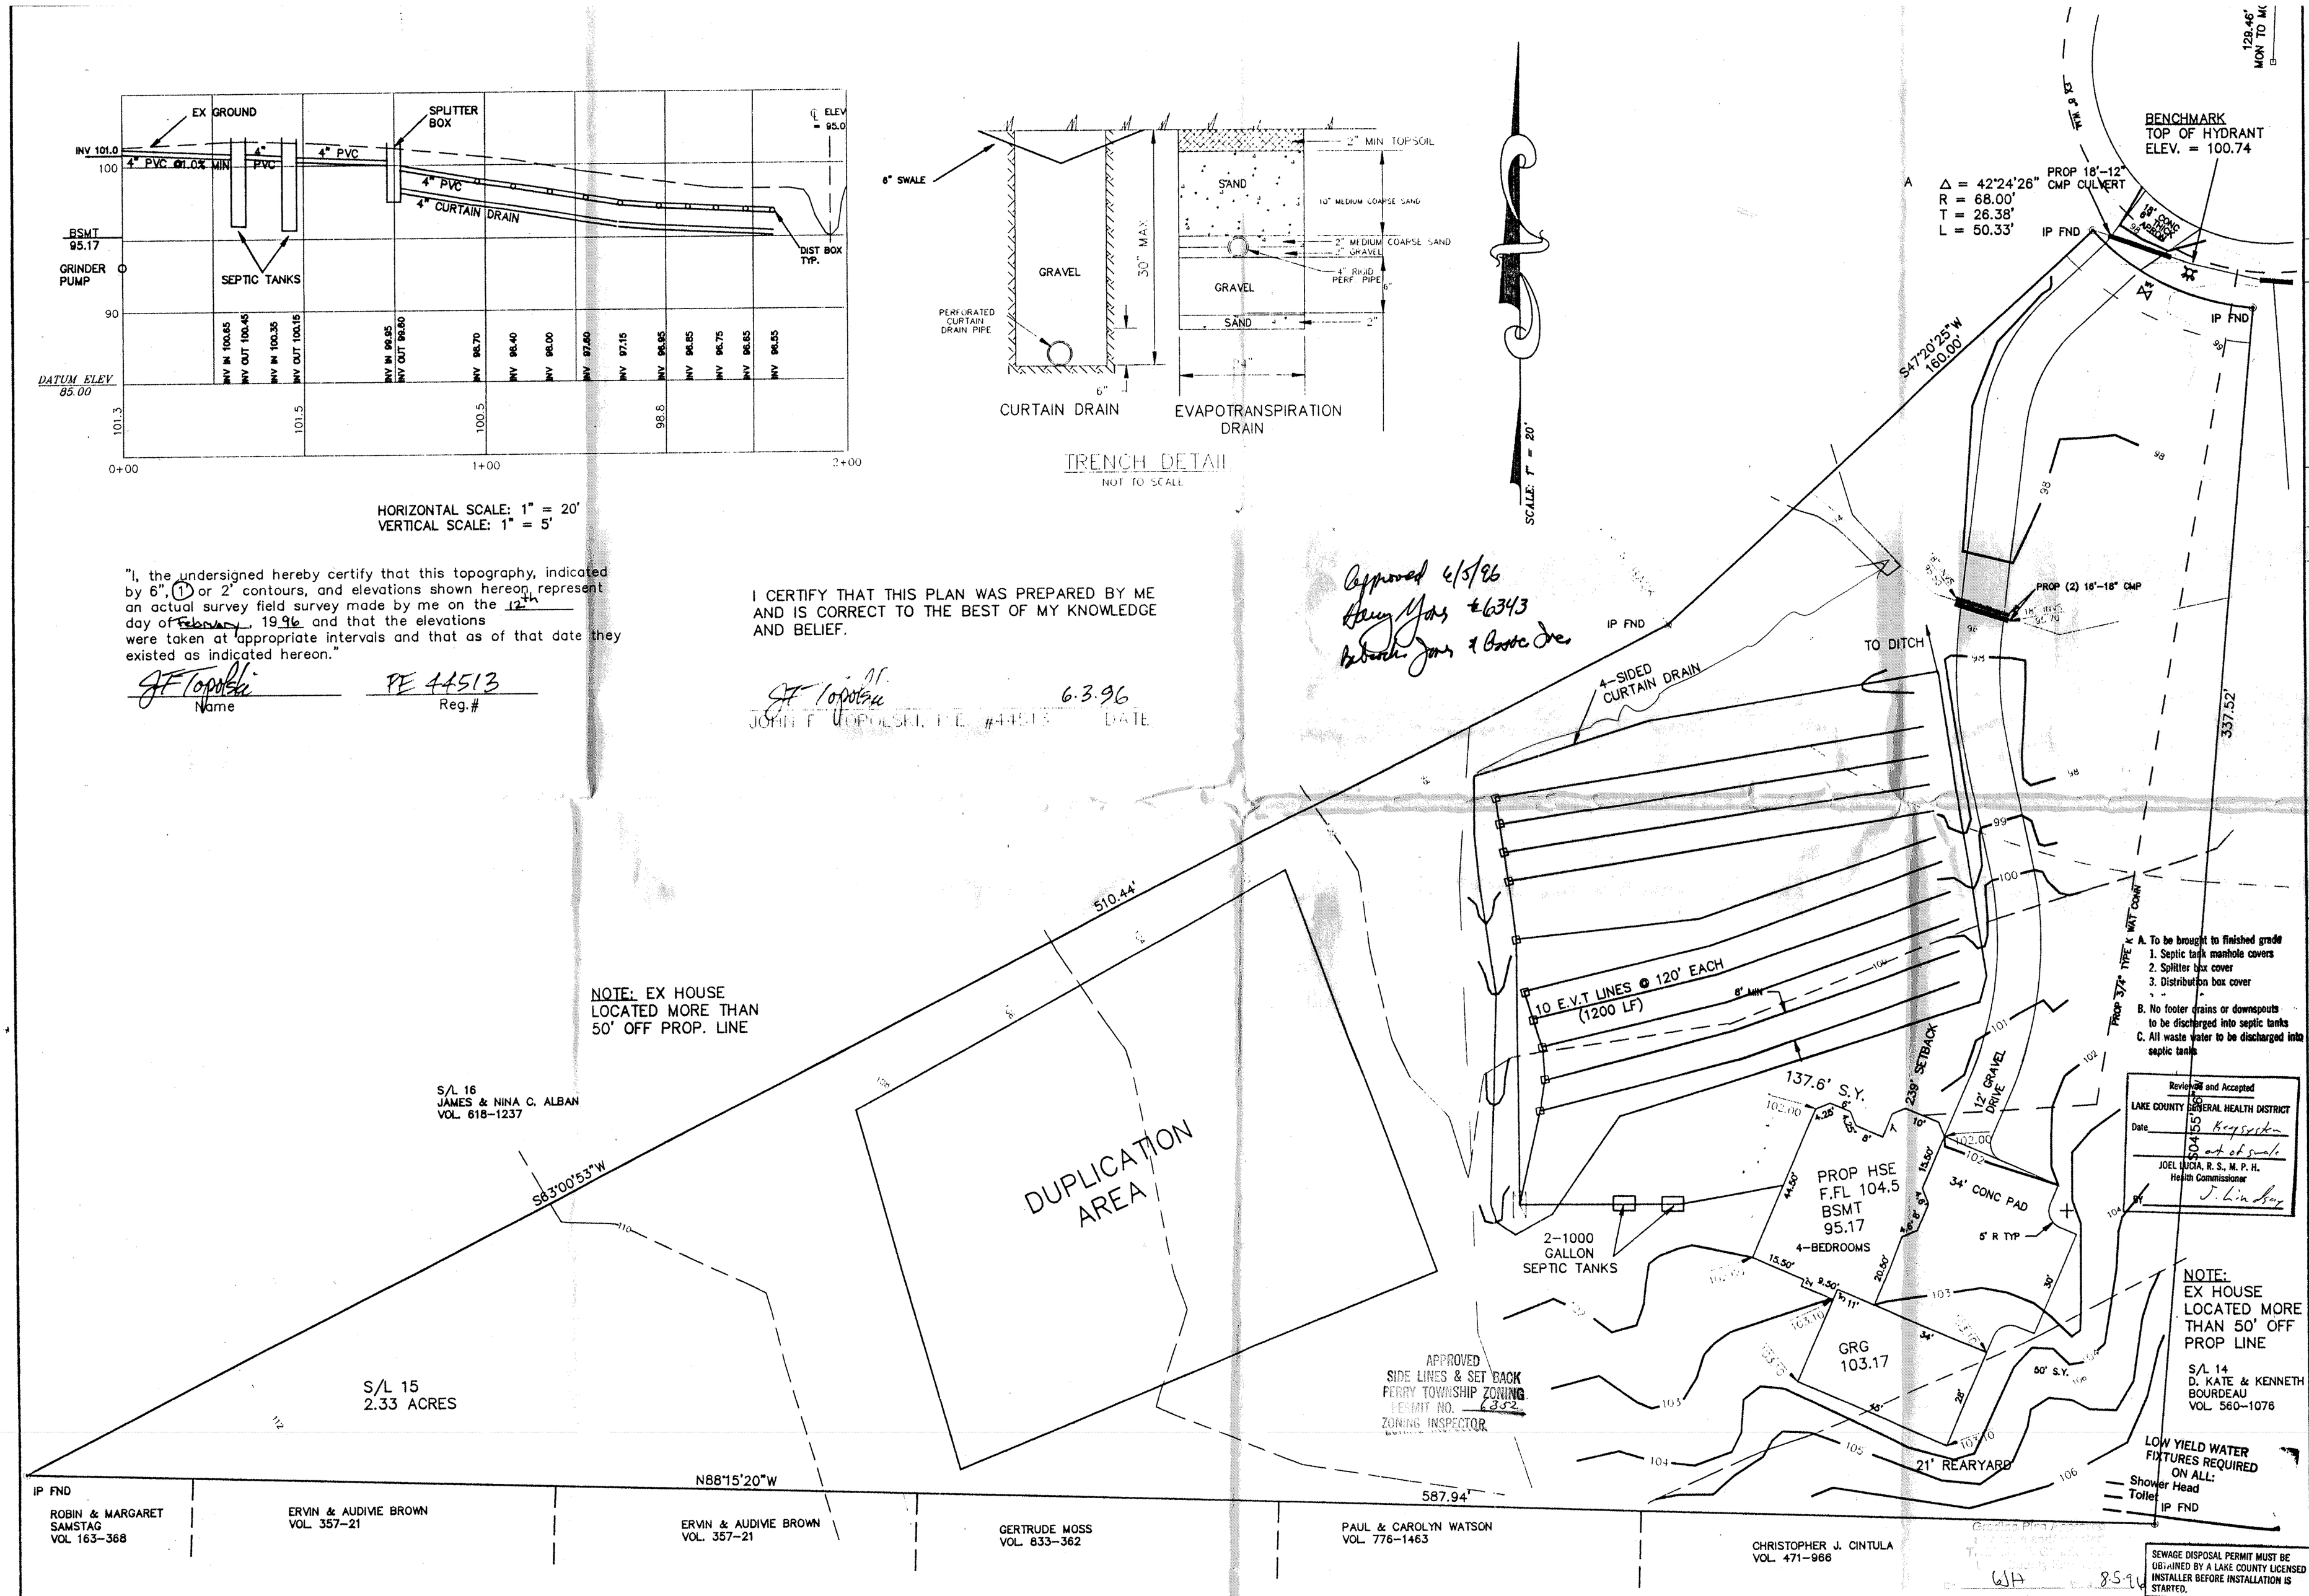

STATE OF OHIO
JOHN FRANK TOPOLSKI
44513
REGISTERED
PROFESSIONAL ENGINEER

NO.	DATE	DESCRIPTION	BY
1	6/7/96	PER BABCOCK/JONES REVIEW	SRL

SITE PLAN FOR: MARCIA FRANKO
#4580 WELLINGTON DRIVE
TOWNSHIP OF PERRY
COUNTY OF LAKE
STATE OF OHIO

FAX 639-9790
5794 HERSLEY ROAD MENTOR OHIO 44060
216-639-9950
AZTECH
ENGINEERING and SURVEYING
Civil Engineering · Land Surveying

VERT. SCALE:	DATE:	DRAWING NO.:	SHEET
1" = 5'	5/29/96	AZT-174	1 OF 1

SCALE:	DRN. BY:	CHKD. BY:	JOB NO.
1" = 20'	SRL	JFT	96215