ESTATE
OF
A. D. BALDWIN
IN TOWNSHIPS OF
KIRTLAND, LAKE CO.
AND
CHARDON, GEAUGA CO.
OHIO.
Scale of Feet
0 200 500 1000
12
13
25
26
38
39
Garage
North Cottage
Spring
Swimming Pool
Mansion
Pump Ho.
HIGHWAY
Spring
West Cottage
Barn No 3
East Cottage
Barn No 1
Hennery
Granary No 1
Dairy
Silo
Calf Barn
Cold Storage
Spring & Pump Ho.
Barn No 2
Granary No 2
Granary No 3
Sugar Ho.
Brook
Lake Co.
Geauga Co.
County Line
Arthur D. Baldwin
"SHADY BROOK FARM"
Brook
Spring
Sugar Ho.
East Branch
Chagrin River
Barn
Spring

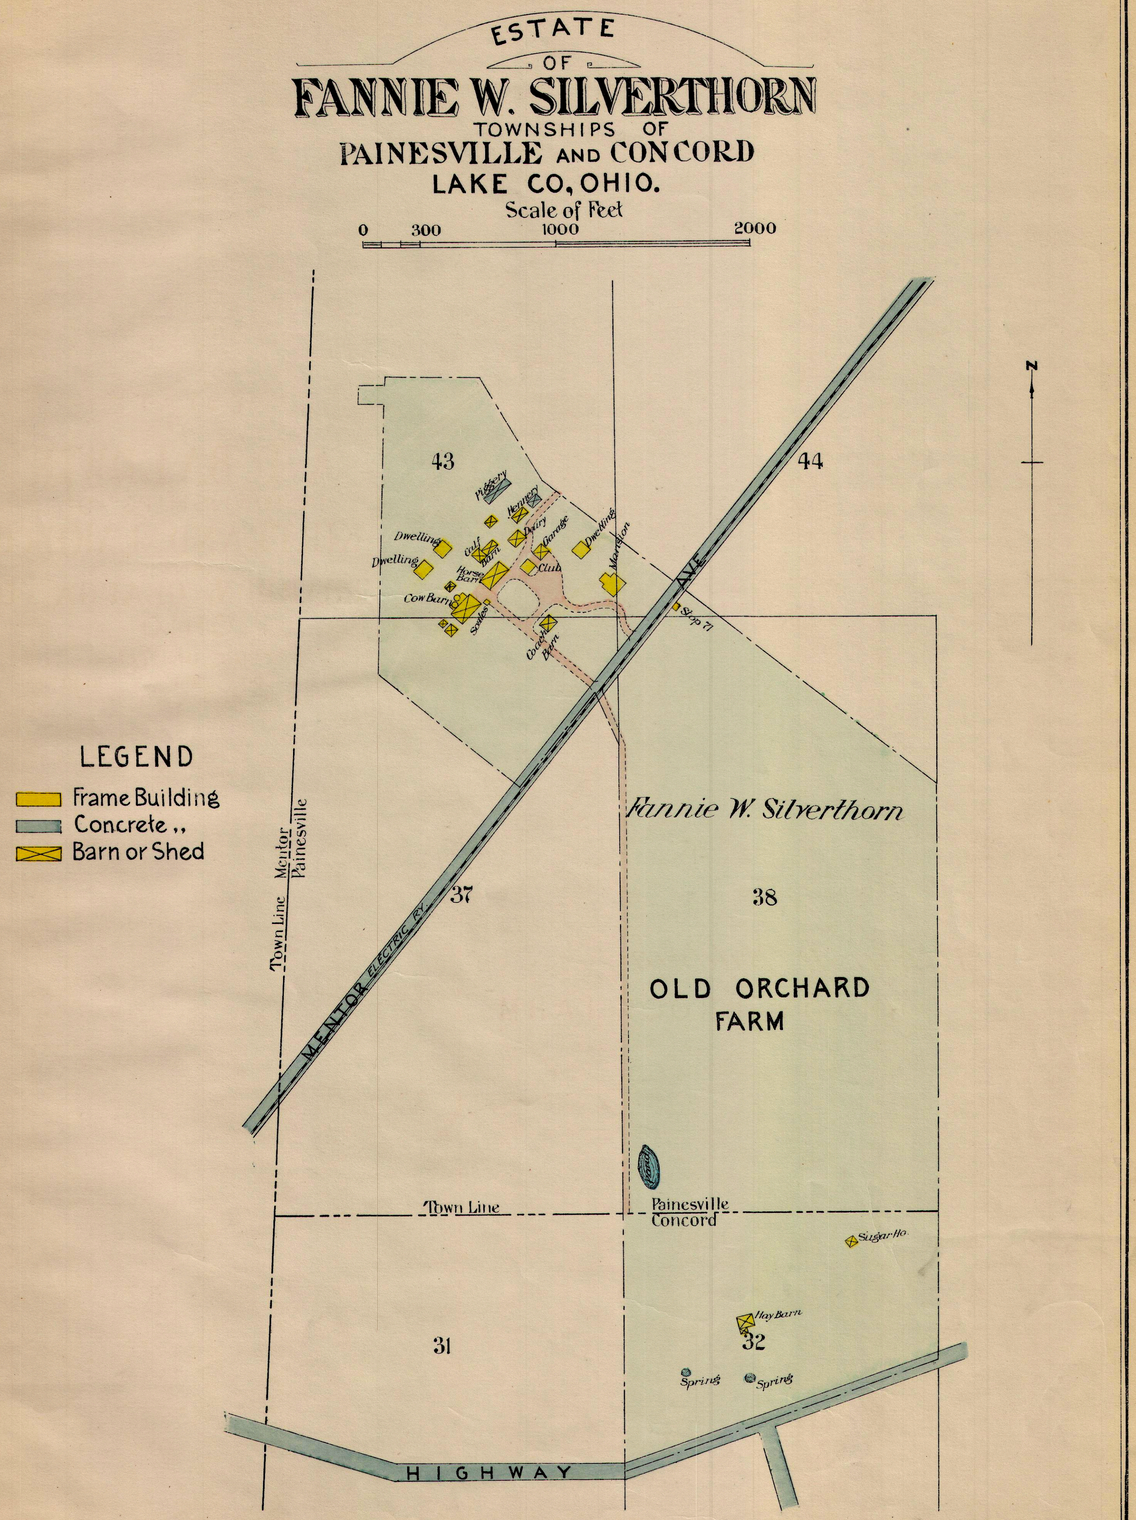
ESTATE
OF
FANNIE W. SILVERTHORN
TOWNSHIPS OF
PAINESVILLE AND CONCORD
LAKE CO, OHIO.
Scale of Feet
0 300 1000 2000
N
LEGEND
Frame Building
Concrete ,,
Barn or Shed
43
44
37
38
31
32
Nursery
Henery
Dairy
Garage
Dwelling
Dwelling
Dwelling
Mansion
Club
Cow Barn
Stables
Cockle Barn
State Rd. 71
Fannie W. Silverthorn
Town Line
Mentor
Painesville
MENTOR ELECTRIC RD.
OLD ORCHARD FARM
Town Line
Painesville
Concord
Sugar Ho.
Hay Barn
Spring
Spring
HIGHWAY