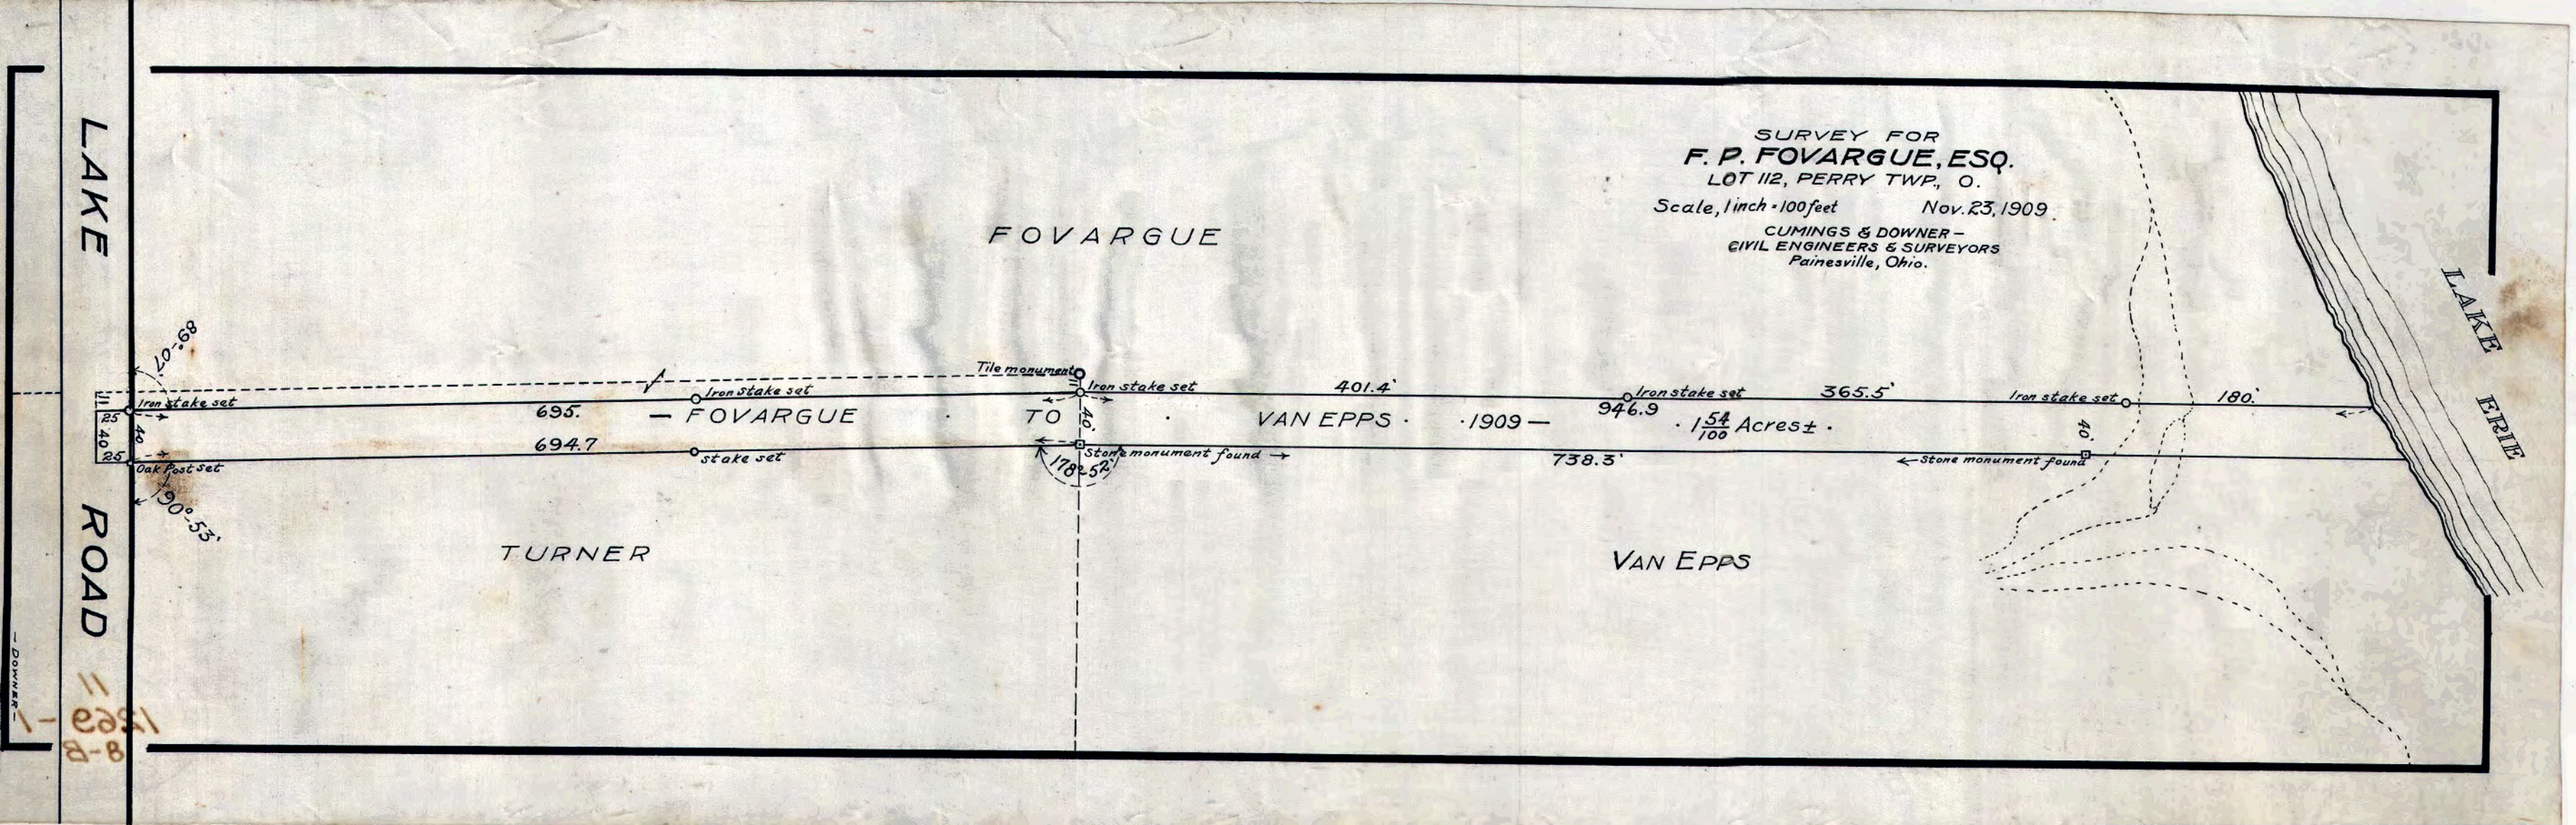
SURVEY FOR
F. P. FOVARGUE, ESQ.
LOT 112, PERRY TWP., O.
Scale, 1 inch = 100 feet
Nov. 23, 1909.
CUMINGS & DOWNER –
CIVIL ENGINEERS & SURVEYORS
Painesville, Ohio.
FOVARGUE
LAKE ROAD
LAKE ERIE
TURNER
VAN EPPS
Iron stake set
Tile monument
Iron stake set
Iron stake set
Iron stake set
Oak Post set
stake set
Stone monument found
Stone monument found
695.
694.7
401.4'
946.9
365.5'
180.'
738.3'
40.
40.
40.
25
25
89°-07'
90°-53'
178°-52'
— FOVARGUE · TO · VAN EPPS · 1909 —
· 1 54/100 Acres± ·