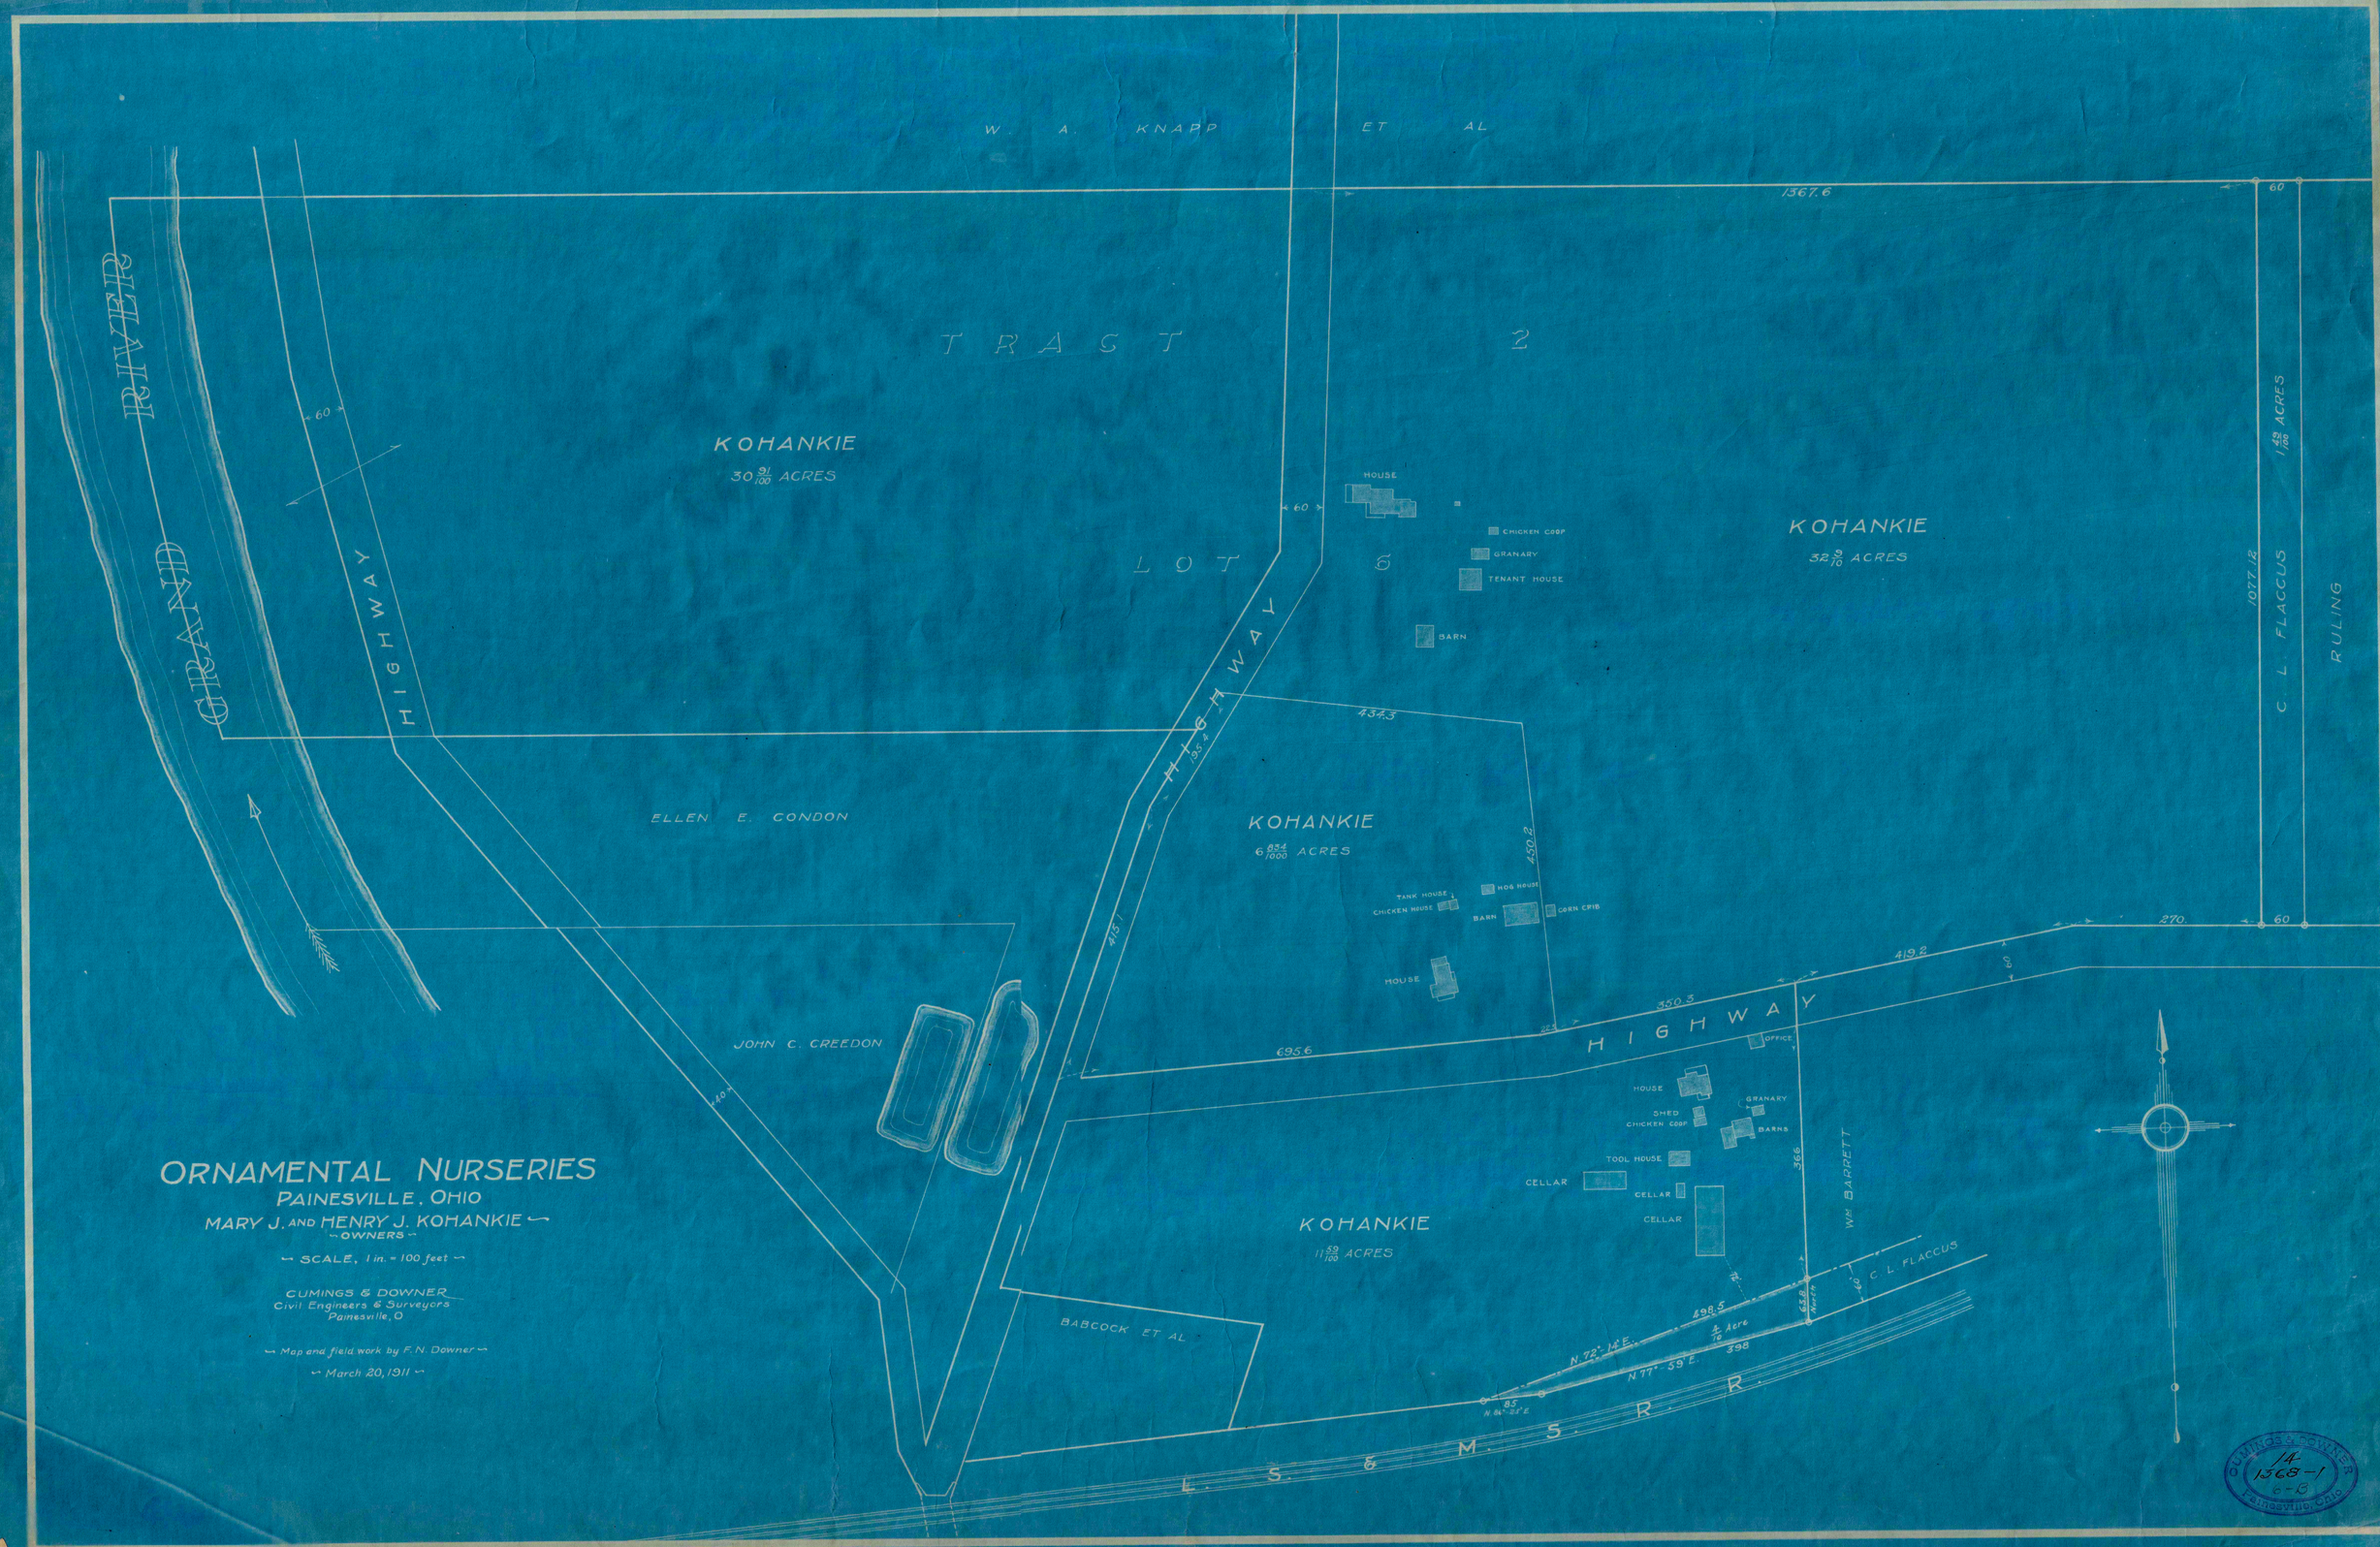
W. A. KNAPP ET AL
TRACT 2
KOHANKIE
30 91/100 ACRES
LOT 6
KOHANKIE
32 9/10 ACRES
HOUSE
CHICKEN COOP
GRANARY
TENANT HOUSE
BARN
1367.6
60
1077.12
1 42/100 ACRES
C. L. FLACCUS
RULING
RIVER
GRAND
HIGHWAY
ELLEN E. CONDON
KOHANKIE
6 834/1000 ACRES
TANK HOUSE
CHICKEN HOUSE
HOG HOUSE
BARN
CORN CRIB
HOUSE
434.3
450.2
415.1
JOHN C. CREEDON
695.6
350.3
419.2
270.
HIGHWAY
OFFICE
HOUSE
SHED
CHICKEN COOP
GRANARY
BARNS
TOOL HOUSE
CELLAR
CELLAR
CELLAR
KOHANKIE
11 59/100 ACRES
366
WM. BARRETT
C. L. FLACCUS
498.5
4/10 Acre
398
N 72° 14' E.
N 77° 39' E.
85
N 84° 21' E
BABCOCK ET AL
L. S. & M. S. R. R.
ORNAMENTAL NURSERIES
PAINESVILLE, OHIO
MARY J. AND HENRY J. KOHANKIE
OWNERS
SCALE, 1 in. = 100 feet
CUMINGS & DOWNER
Civil Engineers & Surveyors
Painesville, O
Map and field work by F. N. Downer
March 20, 1911
CUMINGS & DOWNER
14
1368-1
6-8
Painesville, Ohio