MAP OF SURVEY
FOR

BRIAN J. SABO

KNOWN AS BEING PART OF LOT NUMBERS
1 & 4, TRACT 1 IN RANGE 6, TOWNSHIP 12
OF THE CONNECTICUT WESTERN RESERVE

TOWNSHIP OF MADISON

COUNTY OF LAKE STATE OF OHIO

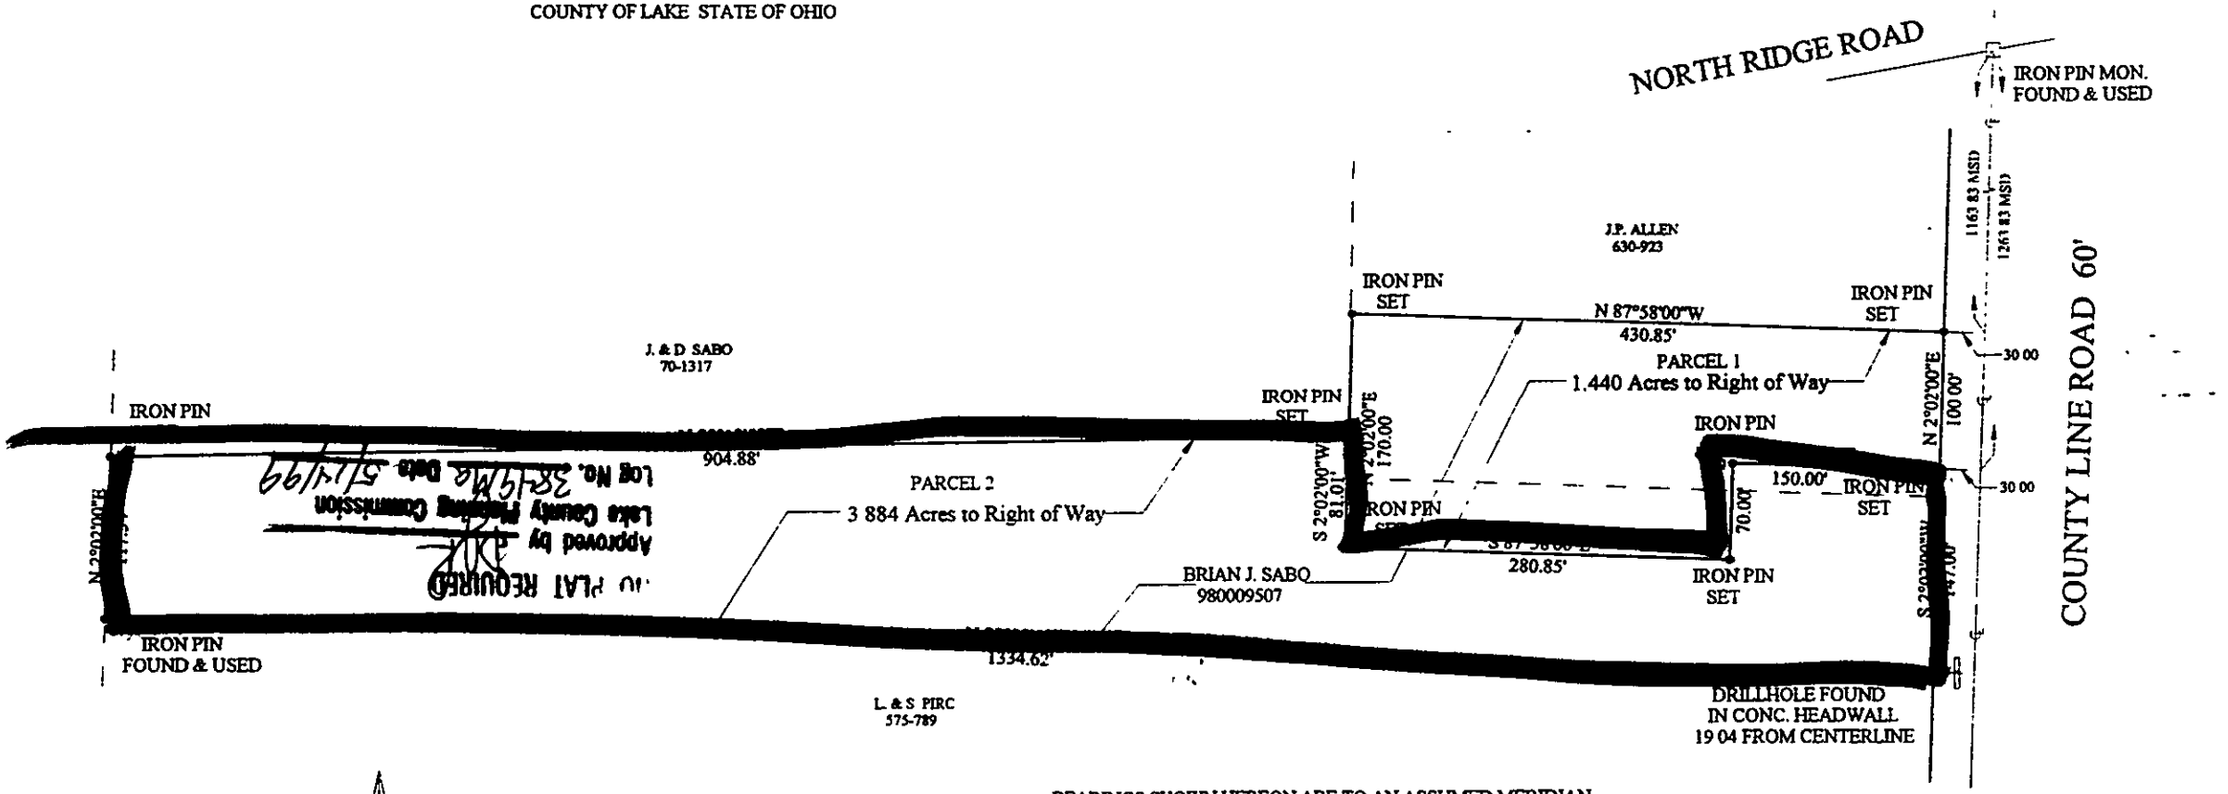

NO PLAT REQUIRED
Approved by
Lake County Planning Commission
Log No. 38-1996 Date 5/14/99

BEARINGS SHOWN HEREON ARE TO AN ASSUMED MERIDIAN AND ARE USED TO DENOTE ANGLES ONLY. IRON PINS SET ARE 1/2" REBAR CAPPED #7094. DISTANCES ARE GIVEN IN FEET AND DECIMAL PARTS THEREOF, ALL OF WHICH ARE CORRECT, TO THE BEST OF MY KNOWLEDGE AND BELIEF

0 50 100 200
SCALE 1"=100'

JAMES A. ZIEMBA P.S. #7094

STATE OF OHIO
JAMES A. ZIEMBA 7094
PROFESSIONAL SURVEYOR

BENCHMARK SURVEY COMPANY
5964 SOUTH RIDGE ROAD
MADISON, OHIO 44057
APRIL 20, 1999