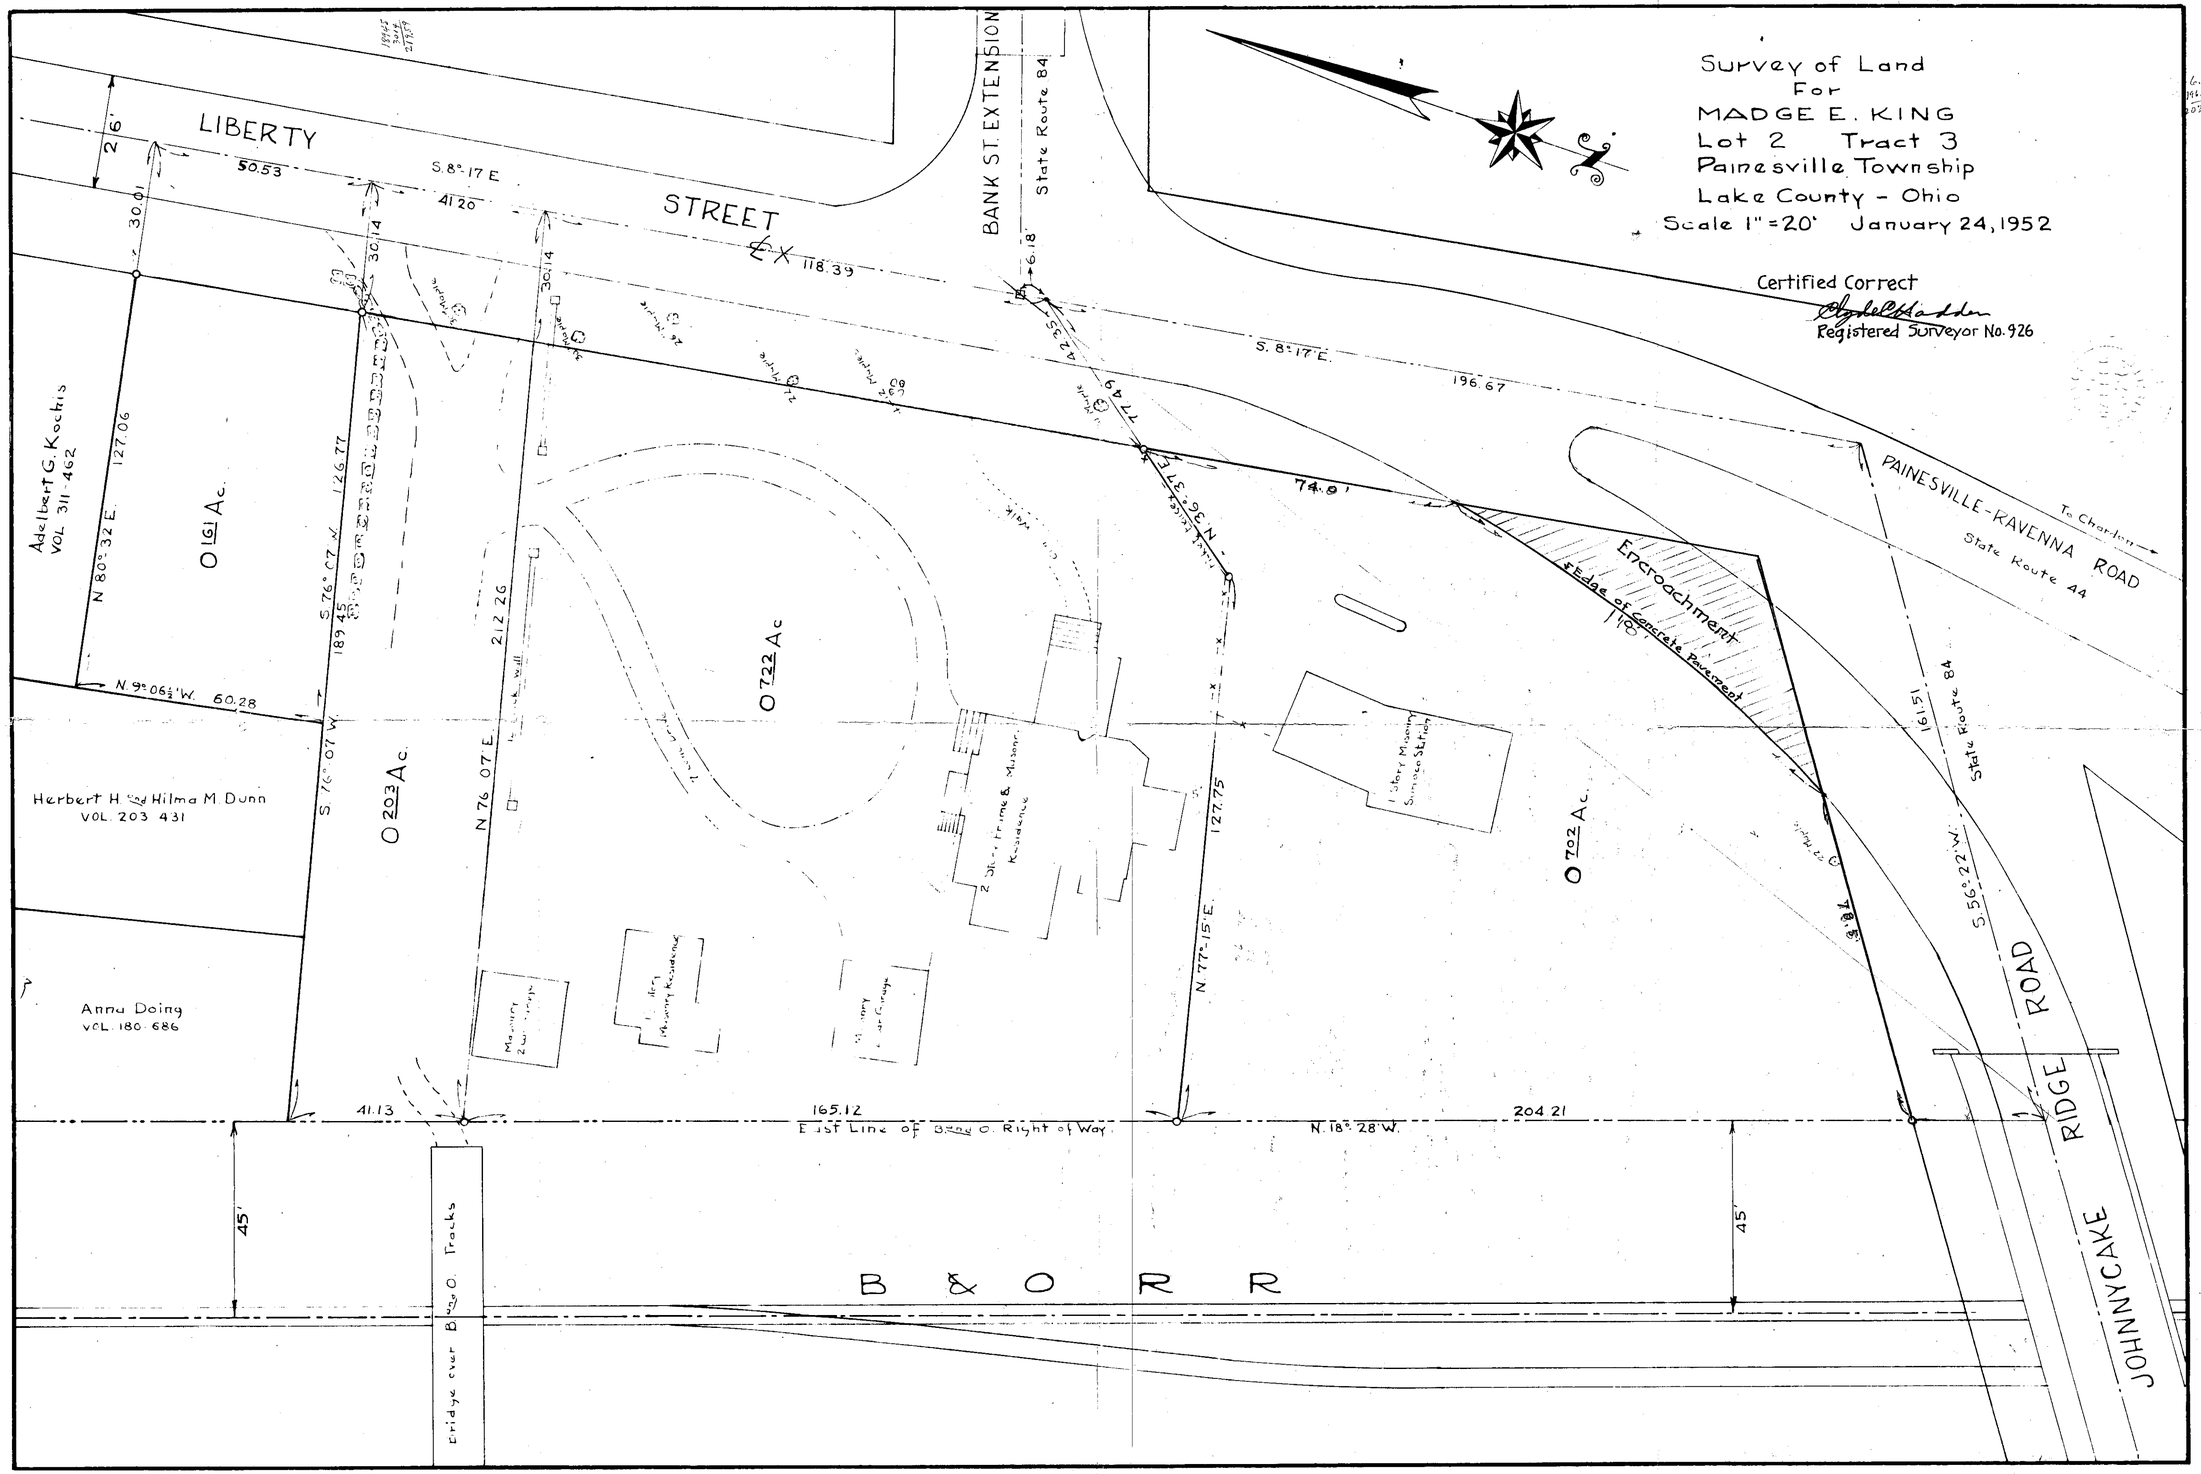
Survey of Land
For
MADGE E. KING
Lot 2 Tract 3
Painesville Township
Lake County - Ohio
Scale 1" = 20' January 24, 1952
Certified Correct
Registered Surveyor No. 926
LIBERTY STREET
BANK ST. EXTENSION
State Route 84
PAINESVILLE-RAVENNA ROAD
State Route 44
To Chardon
JOHNNYCAKE RIDGE ROAD
State Route 84
B & O R R
Adelbert G. Kochis
VOL. 311-462
Herbert H. & Hilma M. Dunn
VOL. 203 431
Anna Doing
VOL. 180-686
0.161 Ac.
0.203 Ac.
0.722 Ac.
0.702 Ac.
Encroachment
Edge of Concrete Pavement
Bridge over B. & O. Tracks
East Line of B. & O. Right of Way
N. 18° 28' W.
S. 8° 17' E.
196.67
118.39
74.01
127.75
N. 77° 15' E.
N. 36° 37' E.
S. 56° 22' W.
161.51
204.21
165.12
41.13
45'
45'
50.53
41.20
30.01
30.14
30.14
6.18
42.35
77.49
2.26'
N 80° 32' E.
127.06
126.77
189.45
212.26
N. 9° 06½' W.
60.28
S. 76° 07' W.
N 76 07' E
S. 76° 07' W.
2 Story Frame & Masonry Residence
1 Story Masonry Service Station