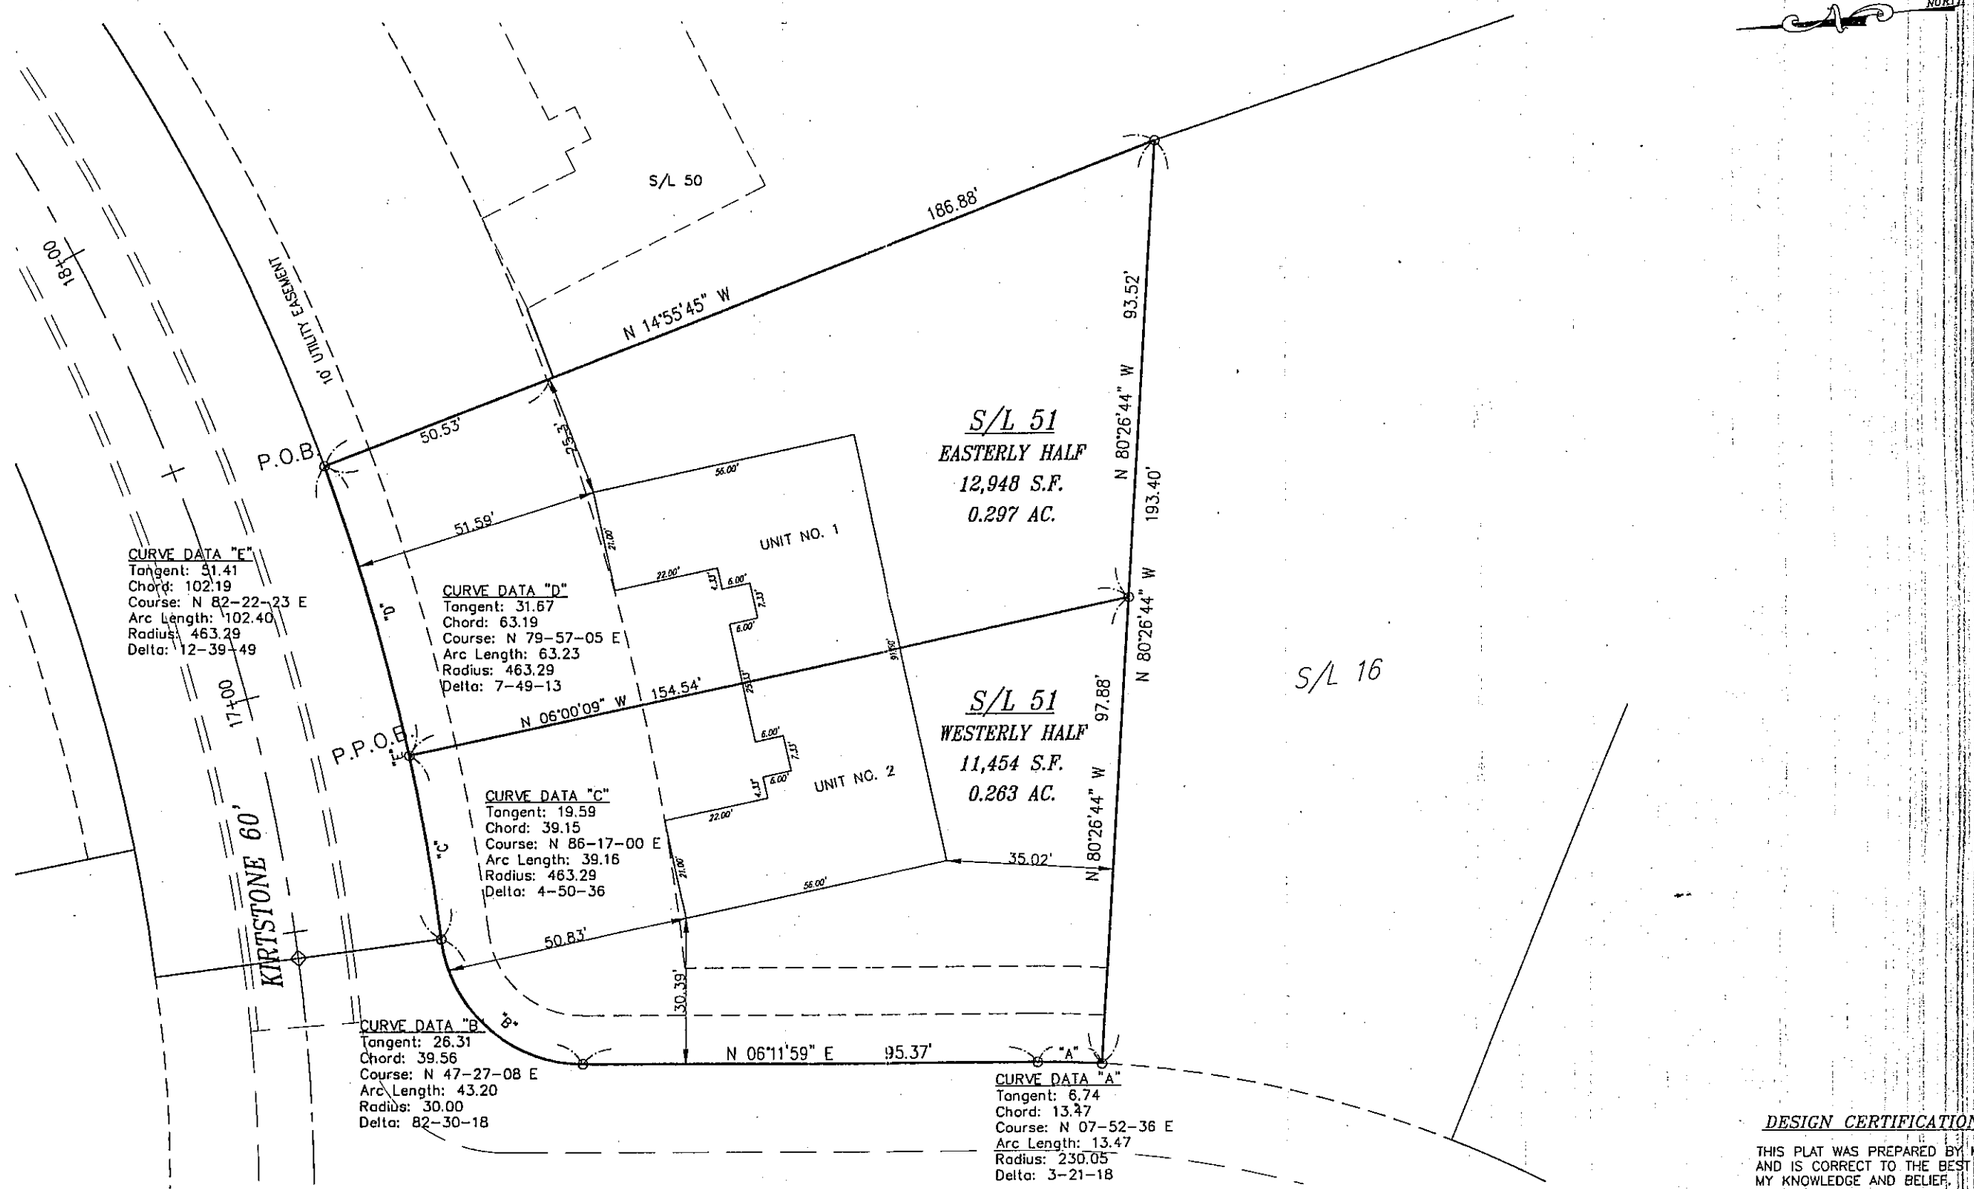


DESIGN CERTIFICATION

THIS PLAT WAS PREPARED BY ME AND IS CORRECT TO THE BEST OF MY KNOWLEDGE AND BELIEF.

Stephen L. Guard

P.E. NO. 52784

P.S. NO. 7037

11B-35E-27

CT Consultants, Inc.
Engineers · Architects · Planners
Willoughby · Mentor · Columbus · North Canton · Canfield

| REV. NO. | DESCRIPTION | DATE | BY | CH'K'D |
|---|---|---|---|---|
| | | | | |

EDWARD H. TRESGER, INC.
8100 DEEPWOOD BLVD.
MENTOR, OHIO

DATE: AUGUST, 1999
DRAWN BY: KPA
CHECKED BY: JHO
APPROVED BY: JHO
F.B. No. ____ PG. ____

SUBLOT NO. 51 LOT SPLIT
BEING THE WESTERLY AND EASTERLY HALVES OF SUBLOT NO. 51 IN THE PINES SUBDIVISION NO. 5 IN PAINESVILLE TOWNSHIP, LAKE COUNTY, OHIO.

SCALE: HOR. 1"=30' VERT.
CONTRACT NO. 94290
SHEET NO. 1 OF 1

COPYRIGHT - DATE: 08-24-99 06:08 CT CONSULTANTS, INC. H:\CT\94290\SDSK\PHASES\LOTSPLITPL.dwg