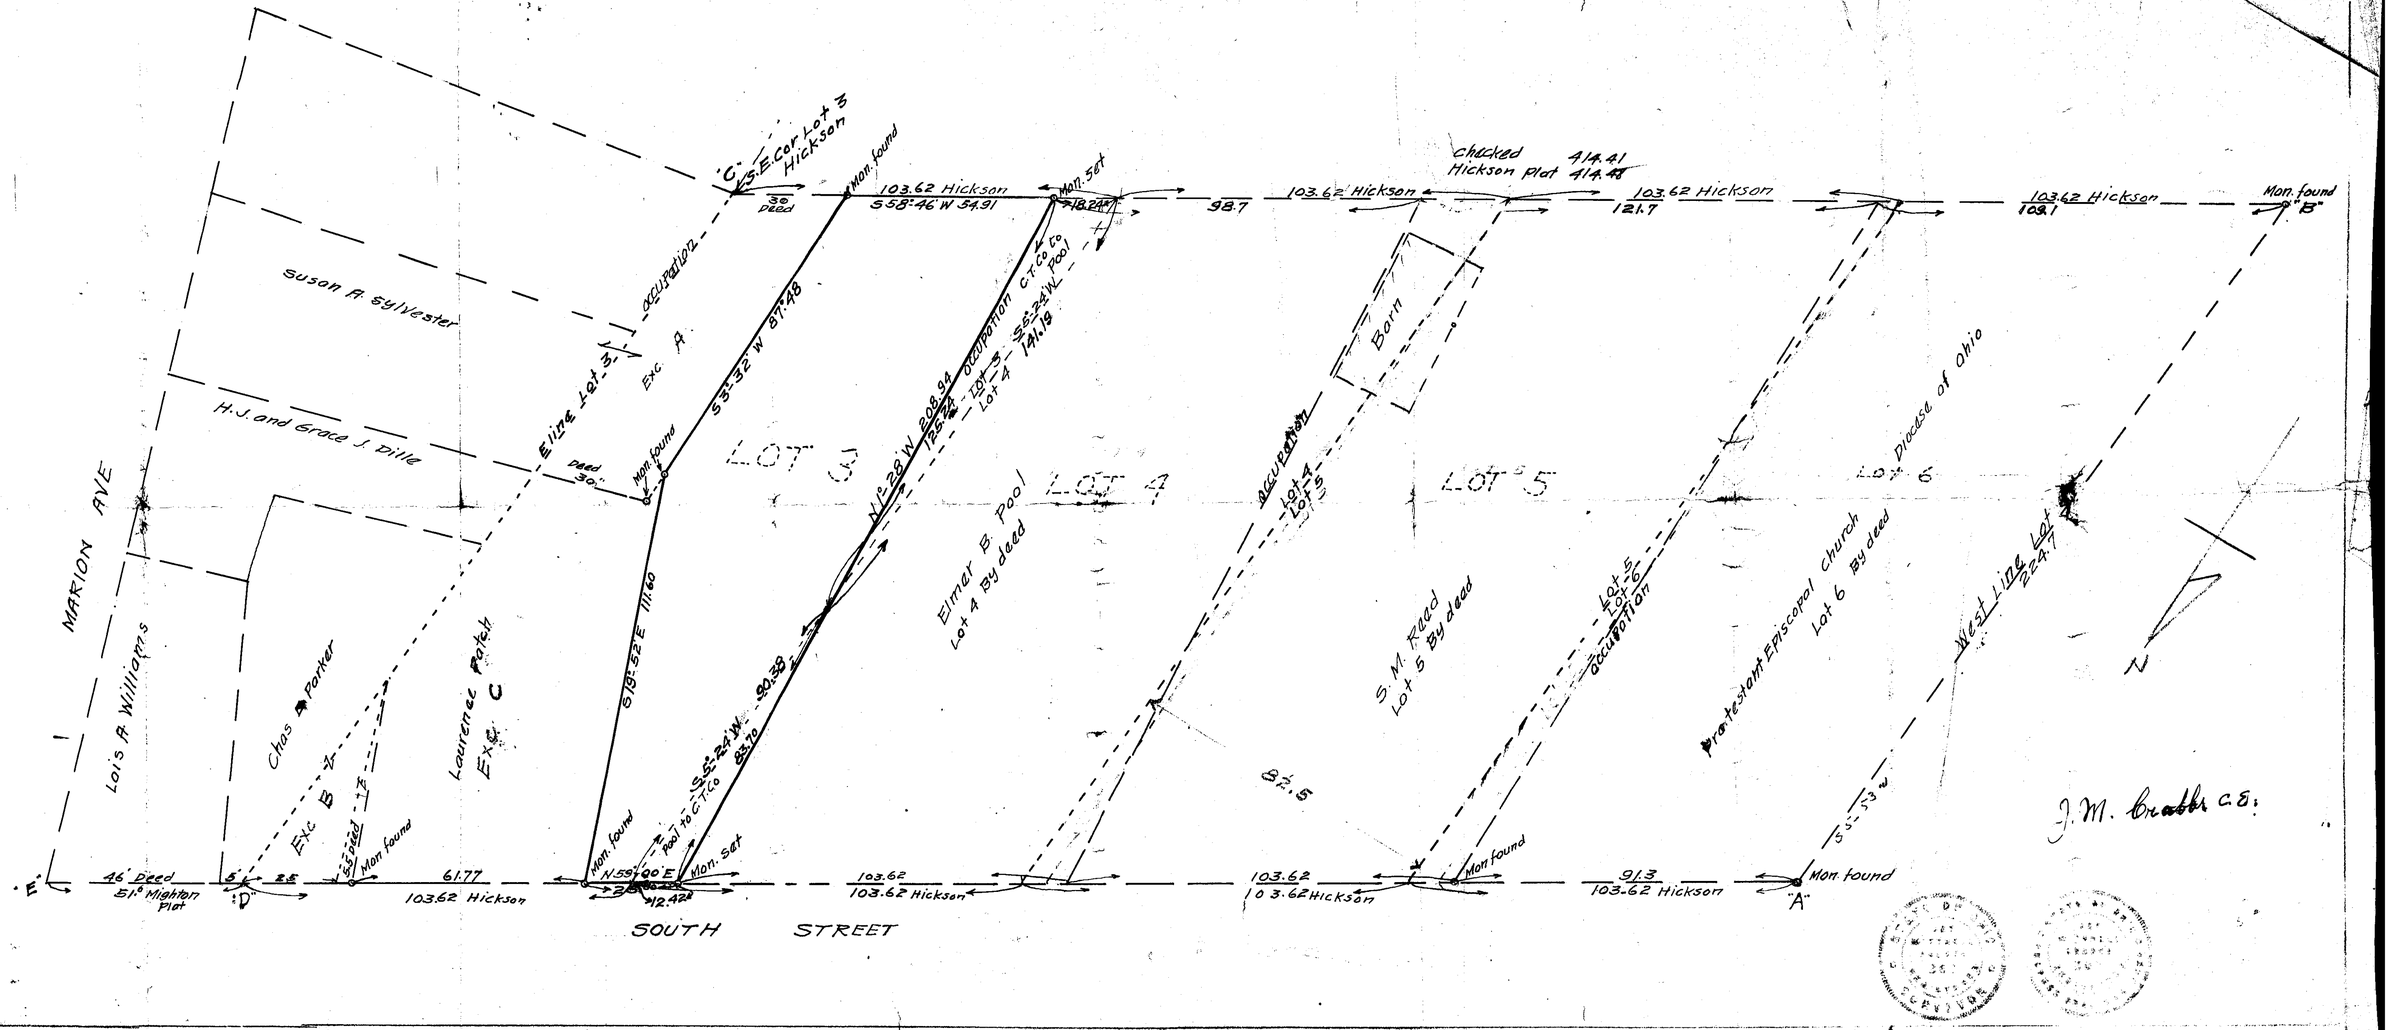
MARION AVE
Lois A Williams
Susan A Sylvester
H.J. and Grace J. Dille
Chas Porter
Exc B
Laurence Patch
Exc C
Exc A
E line Lot 3
S.E. Cor Lot 3 Hickson
"C"
Mon. found
30 Deed
103.62 Hickson
S58°46 W 54.91
Mon. set
118.24
98.7
103.62 Hickson
Checked Hickson plat 414.41 414.48
121.7
103.62 Hickson
103.62 Hickson
109.1
Mon. found
"B"
occupation
S5°32 W 87.48
Mon found
paid 30"
LOT 3
N 1°28 W 208.94
126.24
occupation
Lot 3
Lot 4
S5°24 W
141.19
Elmer B Pool
Lot 4 By deed
LOT 4
LOT 5
Barn
occupation
Lot 4
Lot 5
S M Reed
Lot 5 By deed
Lot 5
Lot 6
occupation
LOT 6
Protestant Episcopal church
Lot 6 By deed
Diocese of Ohio
West line Lot 4
224.7
S18°32 E 111.60
S5°24 W 90.38
S5°24 W 83.70
Pool to C T Co
Mon. found
Mon. set
N 59°00 E
12.42
82.5
S5°53 W
J. M. Crabbs C.E.
"E"
46' Deed
51° Mighton Plat
"D"
5'
2.5
61.77
103.62 Hickson
103.62
103.62 Hickson
103.62
103.62 Hickson
91.3
103.62 Hickson
"A"
Mon found
SOUTH STREET