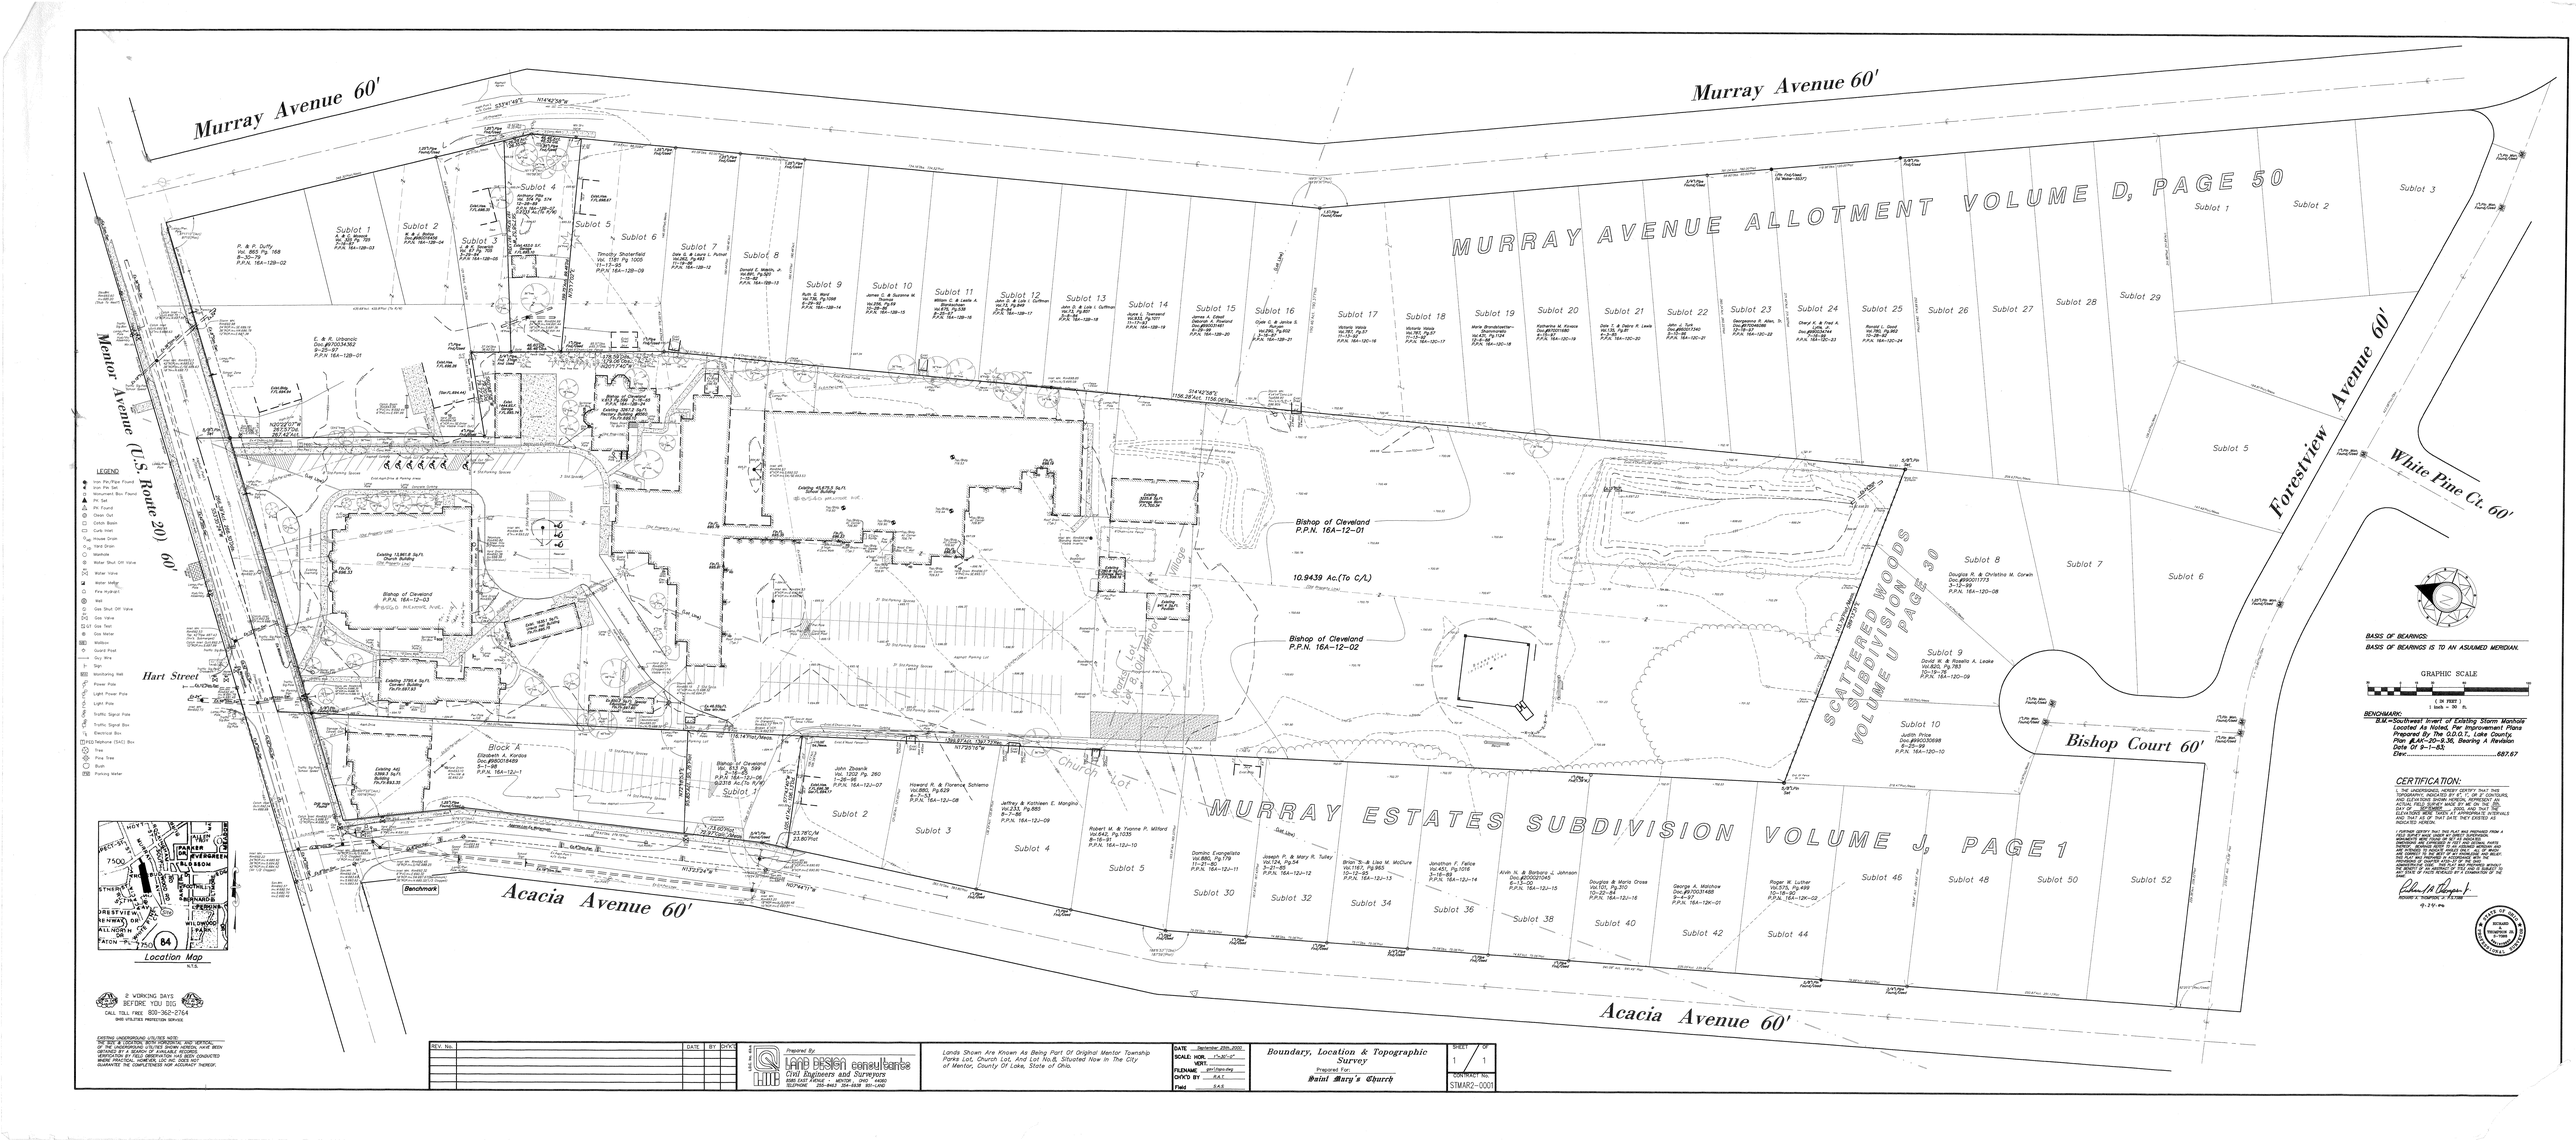

REV. No.		DATE	BY	CHK'D

Prepared By:
Land Design consultants
Civil Engineers and Surveyors
8388 EAST AVENUE · MENTOR · OHIO · 44060
TELEPHONE 255-8403 · 354-6339 · 951-1240

Lands Shown Are Known As Being Part Of Original Mentor Township Parks Lot, Church Lot, And Lot No.8, Situated Now In The City of Mentor, County Of Lake, State of Ohio.

DATE September 20th 2022
SCALE: HOR. 1"=30'-0"
VERT.
FILENAME gm19pro.dwg
CHK'D BY R.A.T.
Field R.A.S.

Boundary, Location & Topographic Survey

Prepared For:
Saint Mary's Church

SHEET 1 OF 1
CONTRACT No. STMARY2-0001