NO.	GRANTOR	GRANTEE	INSTRUMENT	DATE	RECORD	CUST. NO.	REMARKS
1.	J.P. SMEAD AND OTHERS.	THE N.Y.C. & ST.L. RY. Co.	CONDEMNATION	JULY 21, 1881	PROBATE COURT	E-251, Bk 19.	CASE DISMISSED
11.	M.A. & P. PHILES	- - - - -	- - - - -	- - - - -	- - - - -	E-251, Bk. 19.	- -
3.	O.F. LOVERIDGE AND WIFE.	- - - - -	- - - - -	- - - - -	- - - - -	E-251, Bk 19.	- -
5.	SAMUEL STRATTON	- - - - -	- - - - -	MAY 10, 1881	- - - - -	E-261, Bk. 19.	- -
10.	JOHN KELLOG	- - - - -	- - - - -	- - - - -	- - - - -	E-261, Bk. 19.	- -
31.	WM. J. SLOUGH	THE NYC. & ST.L.R.R. Co.	WD	JAN 10, 1929	Vol. 128, P. 518 JAN 17, 1929	E 266 Bk 19	- -

NO.	GRANTOR	GRANTEE	INSTRUMENT	DATE	RECORD	CUST. NO.	REMARKS
1.	J.P. SMEAD ET AL.	THE N.Y.C. & ST.L. RY. Co.	R. of W. DEED	AUG. 1, 1881	Vol. 11, P. 35	AUG 24, 1881 E-317, Bk 19.	
2.	O.J. BAILEY ET AL.	" " " "	" " "	JUL. 5, 1881	" 41, " 34	" 24, 1881 "34," 19.	
27,3.	O.F. LOVERIDGE ET UX.	" " " "	" " "	AUG. 1, 1881	" 11, " 34	" 26, 1881 "40," 19.	
30,28,4.	THE L.S. & M.S. RY. Co.	" " " R.R. "	Q.C. "	DEC. 5, 1935	" 21, " 607	FEB 6, 1896 "239" 19	
5.	S. STRATTON ET UX.	" " " RY. "	R. of W. "	MAY 26, 1881	" 11, " 1	AUG 23, 1881 " 16," 19.	
6.	S. STRATTON ET UX.	" " " " "	" "	MAR 4, 1882	" 11, " 318	MAR 14, 1882 " 2," 19.	
29,22,24,29,11,13,18.	W.B. HOWARD ET UX.	" " " " "	Q.C. "	MAY 8, 1883	" 12, " 523	JAN 2, 1883 " 236" 25	
10.	J. KELLOGG ET UX.	" " " " "	R. of W. "	JUN. 1, 1881	" 11, " 3	AUG 23, 1881 " 8," 19.	
23,14.	E.A. WRIGHT ET UX.	" " " " "	" "	" 30, 1881	" 11, " 29	" 26, 1881 "22," 19.	
19.	A. KIMBALL ET UX.	" " " " "	" "	" 2, 1881	" 11, " 27	" 26, 1881 "26," 19	
20.	L.H. KIMBALL ET AL.	" " " " "	" "	JUL 2, 1881	" 11, " 14	" 26, 1881 "22," 19.	
21.	M.E. & H.M. ENSIGN.	" " " " "	" "	SEP 1, 1881	" 11, " 308	JAN 2, 1882 " 28," 19.	
21.	C.M. THOMPSON (GUARD)	" " " " "	GUARD "	OCT. 7, 1881	" 11, " 312	" 24, 1882 "42," 19.	
7.	T. PARSONS ET UX.	W.B. HOWARD.	WAIVER "	MAY 18, 1881	" 11, " 9	AUG 26, 1881 " 11," 19.	
29,8.	E.E. WELLS.	" "	" "	JUL. 8, 1881	" 11, " 14	" 31, 1881 " 13," 19	
22,9.	M. CARRIGAN ET UX.	" "	" "	MAY 20, 1881	" 11, " 8	" 26, 1881 " 4," 19	
11.	P. PHILES ET UX.	" "	" "	JUL 30, 1881	" 11, " 19	SEP 1, 1881 " 1," 19	
12.	P. SMITH ET UX.	" "	" "	JUN 27, 1881	" 11, " 21	" 1, 1881 " 3," 19	
13.	P.C. WATSON.	" "	" "	JUL. 1, 1881	" 11, " 20	" 1, 1881 "41," 19	
24,15.	M. SHERER.	" "	" "	" 5, 1881	" 11, " 13	" 1, 1881 " 30," 19	
16.	M.O. PRESTON ET UX.	" "	" "	" 25, 1881	" 11, " 15	AUG 31, 1881 " 12," 19	
17.	B. COOK.	" "	" "	JUN 27, 1881	" 11, " 17	" 31, 1881 " 23," 19	
18.	T.J. GREEN ET UX.	" "	" "	JUL. 2, 1881	" 11, " 38	SEP 31, 1881 " 9," 19	
25,26.	A.N. BENJAMIN & CO.	THE N.Y.C. & ST.L. R.R. Co.	AGREEMENT		GEN. M.S. FILE No. 6636		
6.	SAMUEL STRATTON AND WIFE.	" " " RY.	CONDEMNATION	FEB 25, 1881	PROBATE COURT FILE E 258, 19		

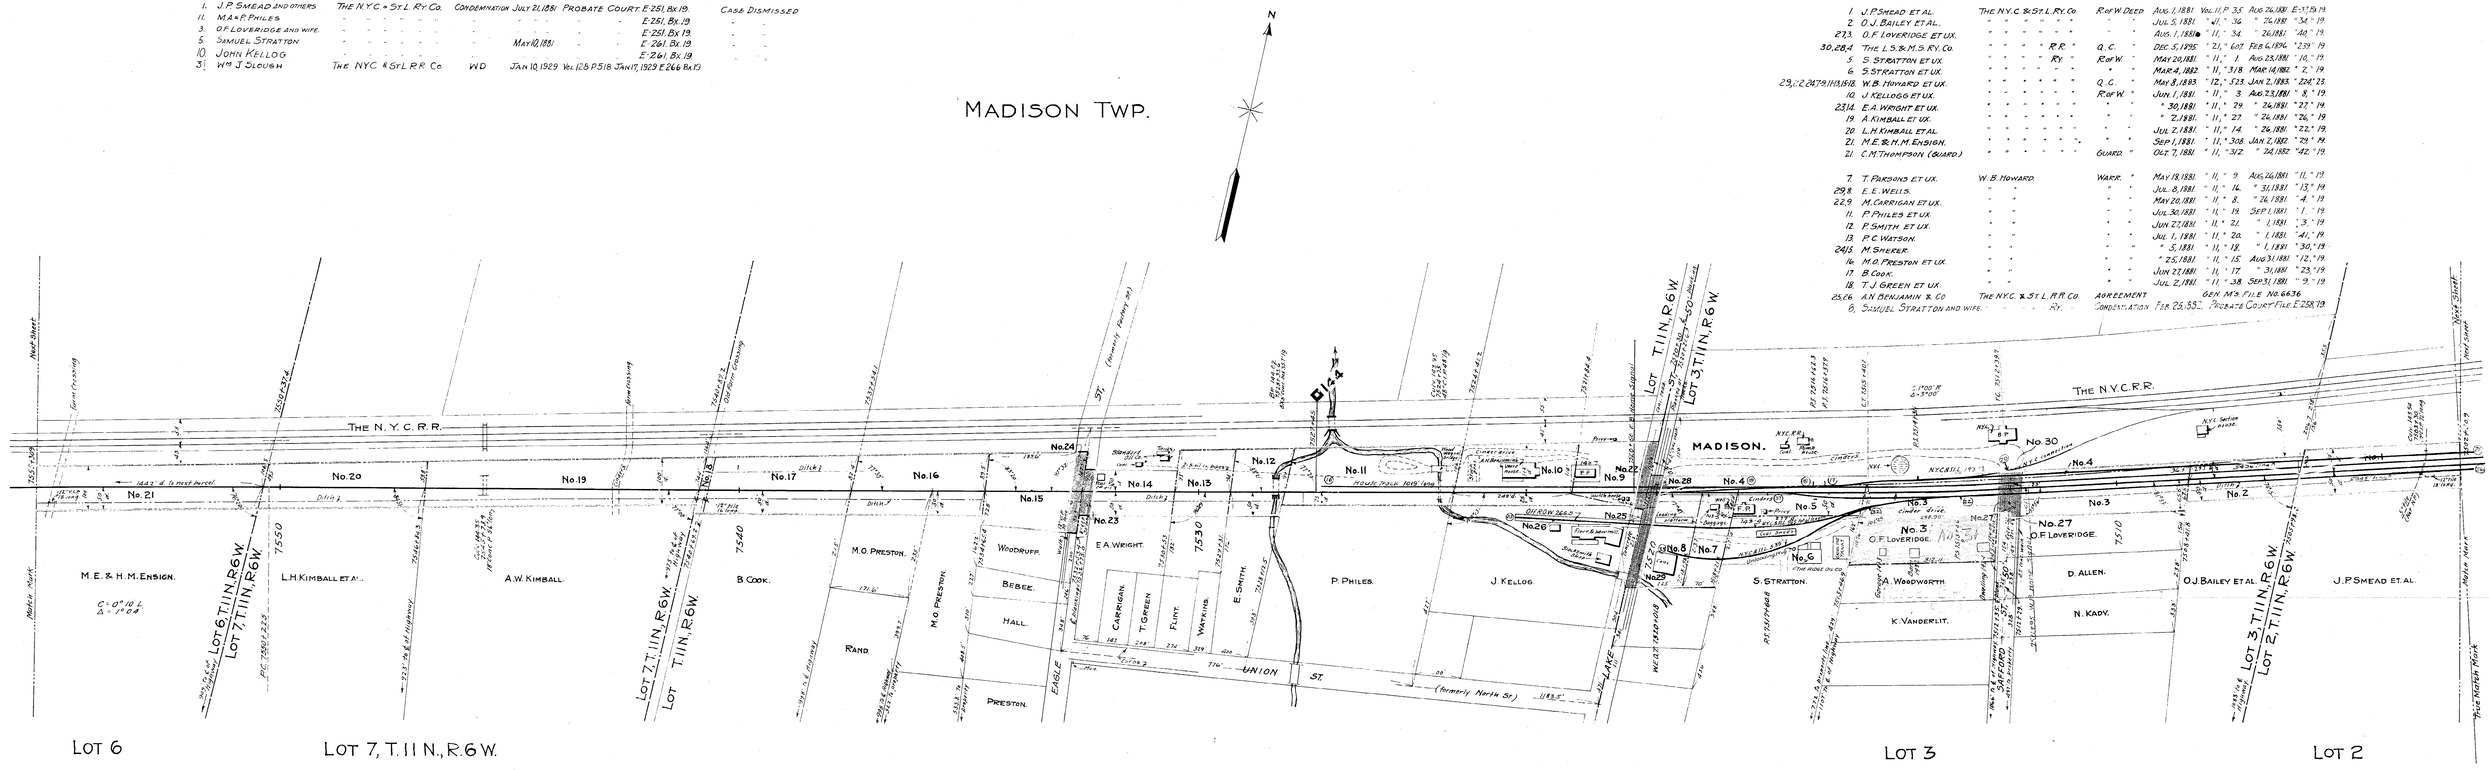

Notes:- Fences on R.O.W lines as follows:-
North Side Woven Wire from Sta 7502+50.9 to Sta 7511+53.0
South " " " " " 7502+50.9 " " 7512+10.0
" " " " " 7515+34.0 " " 7520+62.0
" " " " " 7523+11.0 " " 7532+62.0
" " " " " 7534+81.0 " " 7555+30.9

LAKE COUNTY

STATE OF OHIO

Sheet No. 28 of V-3 OHIO of The New York, Chicago & St. Louis Railroad Co., Main Line, from survey station 7502+50.9 to survey station 7555+30.9

Chief Engineer

Sheet No. 28 of V-3 OHIO of The New York, Chicago & St. Louis Railroad Co., Main Line, from survey station 7502+50.9 to survey station 7555+30.9

June 30, 1918 L.V. Mayfield Assistant Engineer.

RIGHT-OF-WAY AND TRACK MAP

THE NEW YORK, CHICAGO & ST. LOUIS R. R. CO.

CLEVELAND DIVISION

STATION 7502+50.9 TO STATION 7555+30.9

SCALE - 1 INCH EQUALS 100 FEET

OFFICE OF CHIEF ENGINEER

CLEVELAND, OHIO.

DRAWN BY P.S.A. DATE 5-12-16

CHECKED BY DATE

V-3 OHIO 28