NO.	GRANTOR.	GRANTEE.	INSTRUMENT	DATE.	RECORD.	CLOT.NO	REMARKS
1.	C. Mason ET UX.	The N.Y.C. & St. L. Ry. Co.	R. of W. Deed	Jul. 2, 1881	Vol. 11, P. 90	Oct. 1, 1881	E.R.B. 21
2.	H.H. Colgrove.	" " " "	" "	Nov. 20, 1881	" 11, " 66	Jan. 20, 1882	" 48 " 21
2.	" "	" " " "	Easement	Feb. 11, 1882	" 12, " 464	" 21, 1882	" 56 " 21
3.	C.A. Seeley & husband	" " " "	Rw. W. Deed	Nov. 21, 1881	" 11, " 174	Jan. 2, 1882	" 14 " 21
4.4.	W.B. Howard ET UX.	" " " "	Q. C. "	Mar. 3, 1883	" 12, " 323	Jan. 2, 1883	" 224 " 23.
5.	H. Conn. ET AL.	" " " "	Rw. W. "	" 23, 1881	" 11, " 73	Oct. 1, 1881	" 120 " 21
5.	W.A. Bissed	" " " "	Guard. "	Aug. 3, 1881	" 11, " 166	" 23, 1881	" 126 " 21
6.4.	J. Condon ET UX.	W.B. Howard.	Waive "	Jul. 29, 1881	" 11, " 79	" 28, 1881	" 120 " 21
6.	The N.Y.C. & St. L. R.R. Co	County Comm. Lake Co.	Q.C. "	Feb. 1, 1911	" 27, " 658	Mar. 9, 1911	" 244 " 27.
4.	Mamie Condon	The N.Y.C. & St. L. Ry. Co.	Condemnation	Jun. 6, 1910	Probate Court.	" 22, " 19.	Case Dismissed

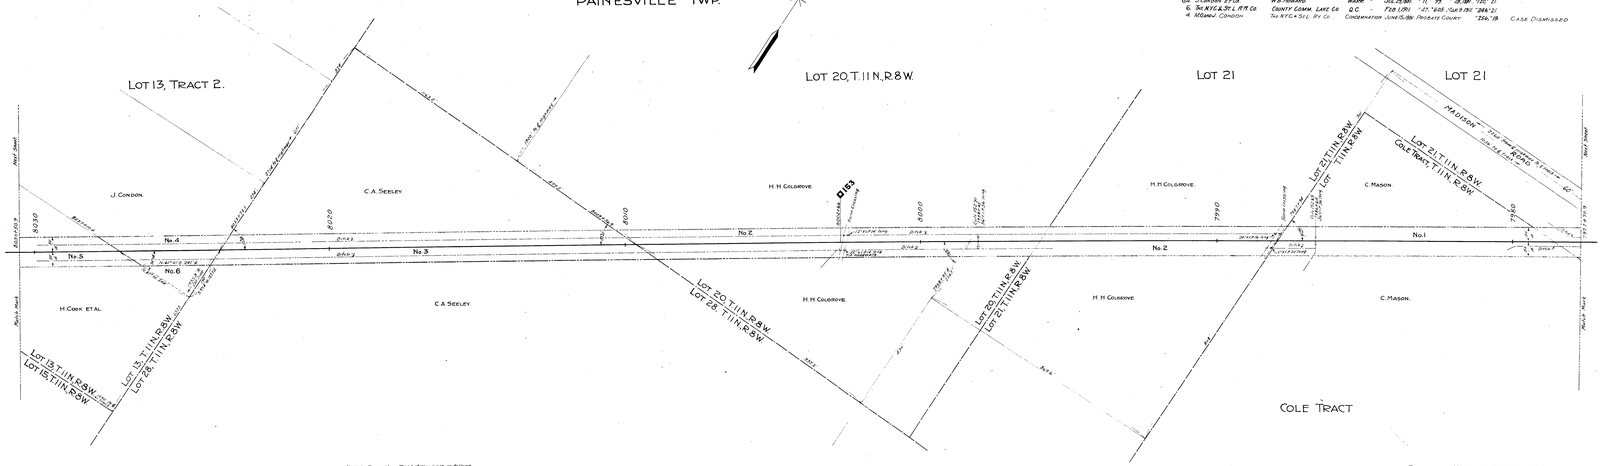

NOTES:- Posts along Right of Way, Lines as follows.
Posts with Sale Sides from Sta. 79777.70.9 to 80341.50.9

Sheet No. 37 of V-3 OHIO of The New York, Chicago & St. Louis Railroad Co. Main Line. from survey station 79777.70.9 to survey station 80341.50.9

Chief Engineer

Sheet No. 37 of V-3 OHIO of The New York, Chicago & St. Louis Railroad Co. Main Line. from survey station 79777.70.9 to survey station 80341.50.9

June 30, 1918 L. F. Kinkead Assistant Engineer

RIGHT - OF - WAY AND TRACK MAP
THE NEW YORK, CHICAGO & ST. LOUIS R. R. CO.
CLEVELAND DIVISION
STATION 79777.70.9 TO STATION 80341.50.9
SCALE: 1 INCH EQUALS 100 FEET
OFFICE OF CHIEF ENGINEER
CLEVELAND, OHIO.

DRAWN BY: E.D.B. DATE: 6-27-18
CHECKED BY: DATE:

U.S. OHIO 37

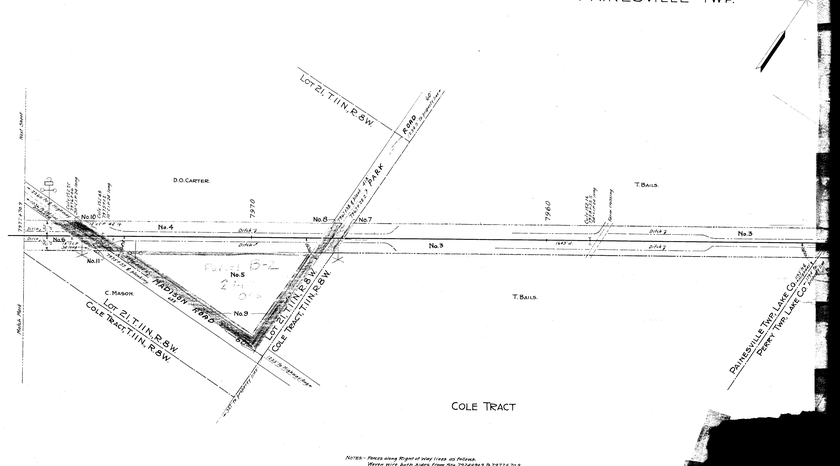

NOTES:- Posts along Right of way lines as follows.
Posts with Sale Sides from Sta. 79349.89.9 to 79777.70.9
(except over Highways)