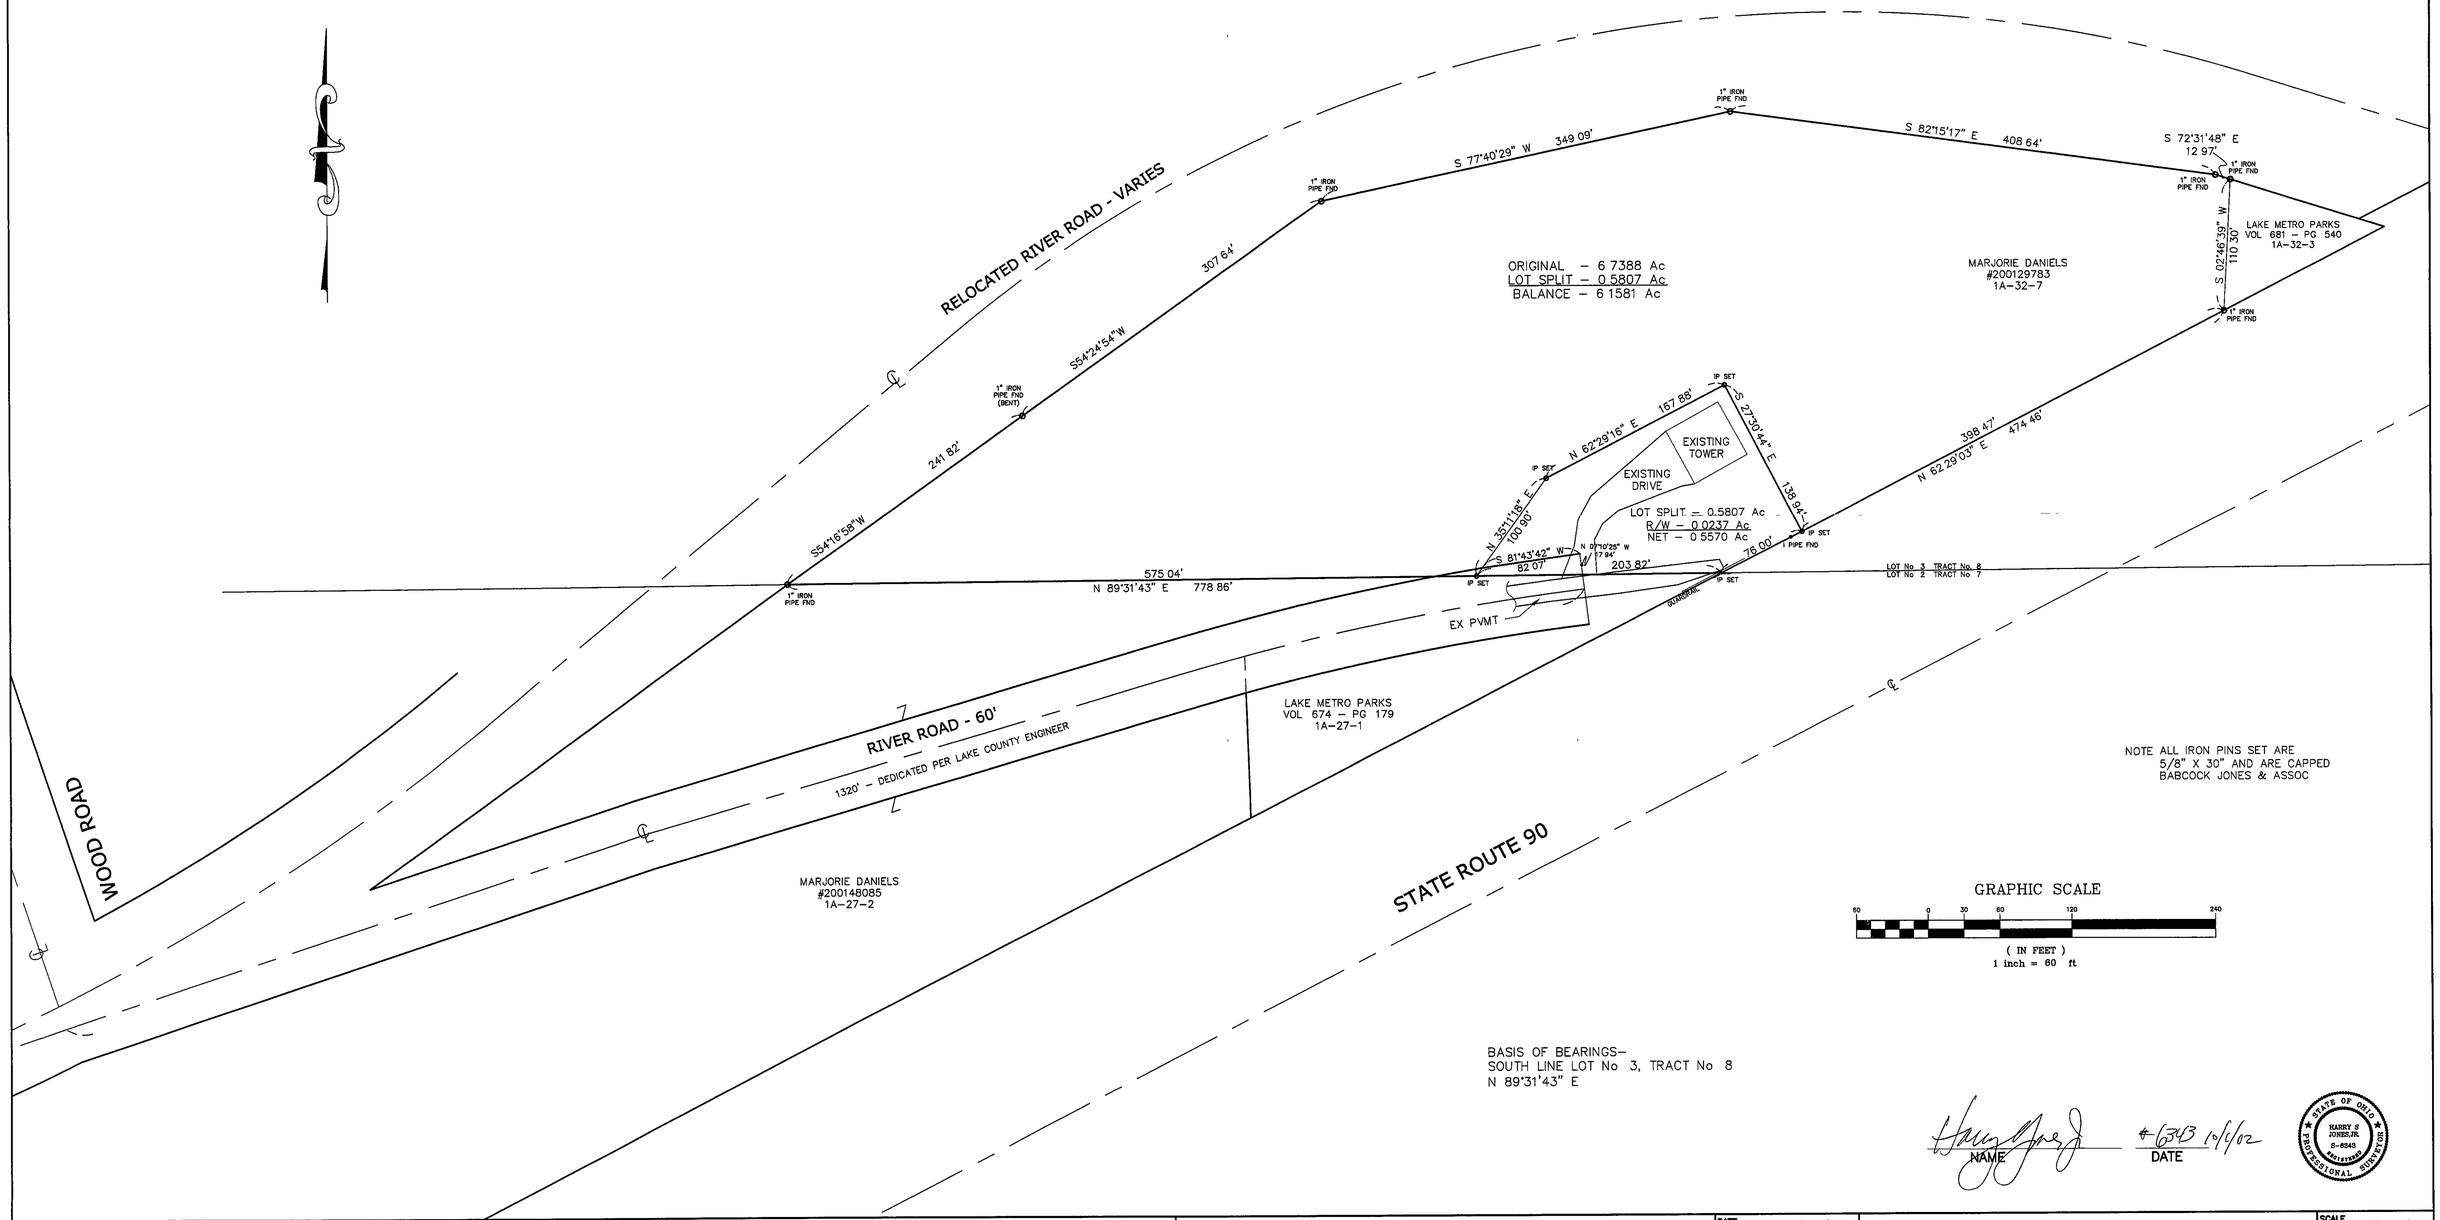

NOTE ALL IRON PINS SET ARE
5/8" X 30" AND ARE CAPPED
BABCOCK JONES & ASSOC

GRAPHIC SCALE

60 0 30 60 120 240

(IN FEET)
1 inch = 60 ft

BASIS OF BEARINGS–
SOUTH LINE LOT No 3, TRACT No 8
N 89°31'43" E

HARRY S JONES, JR. S-6343 REGISTERED PROFESSIONAL SURVEYOR STATE OF OHIO

HARRY JONES — NAME

#6343 10/4/02 — DATE

REV NO.	DESCRIPTION	DATE	BY	CHK'D
1	Revised PLAT	10-1-02	BD	HJ

BABCOCK, JONES AND ASSOCIATES, INC
CIVIL ENGINEERS – SURVEYORS – LAND PLANNERS
PAINESVILLE OHIO 44077

DATE	8/26/02
DESIGN BY	H.J.
DRAWN BY	B.P.
APPROVED BY	H.J.

PLAT OF SURVEY
FOR
SCOTT DANIELS
LOT No. 3 TRACT No. 8
MADISON TOWNSHIP LAKE COUNTY STATE OF OHIO

SCALE	1"=60'
JOB NO	02–132
SHEET	1 OF 1