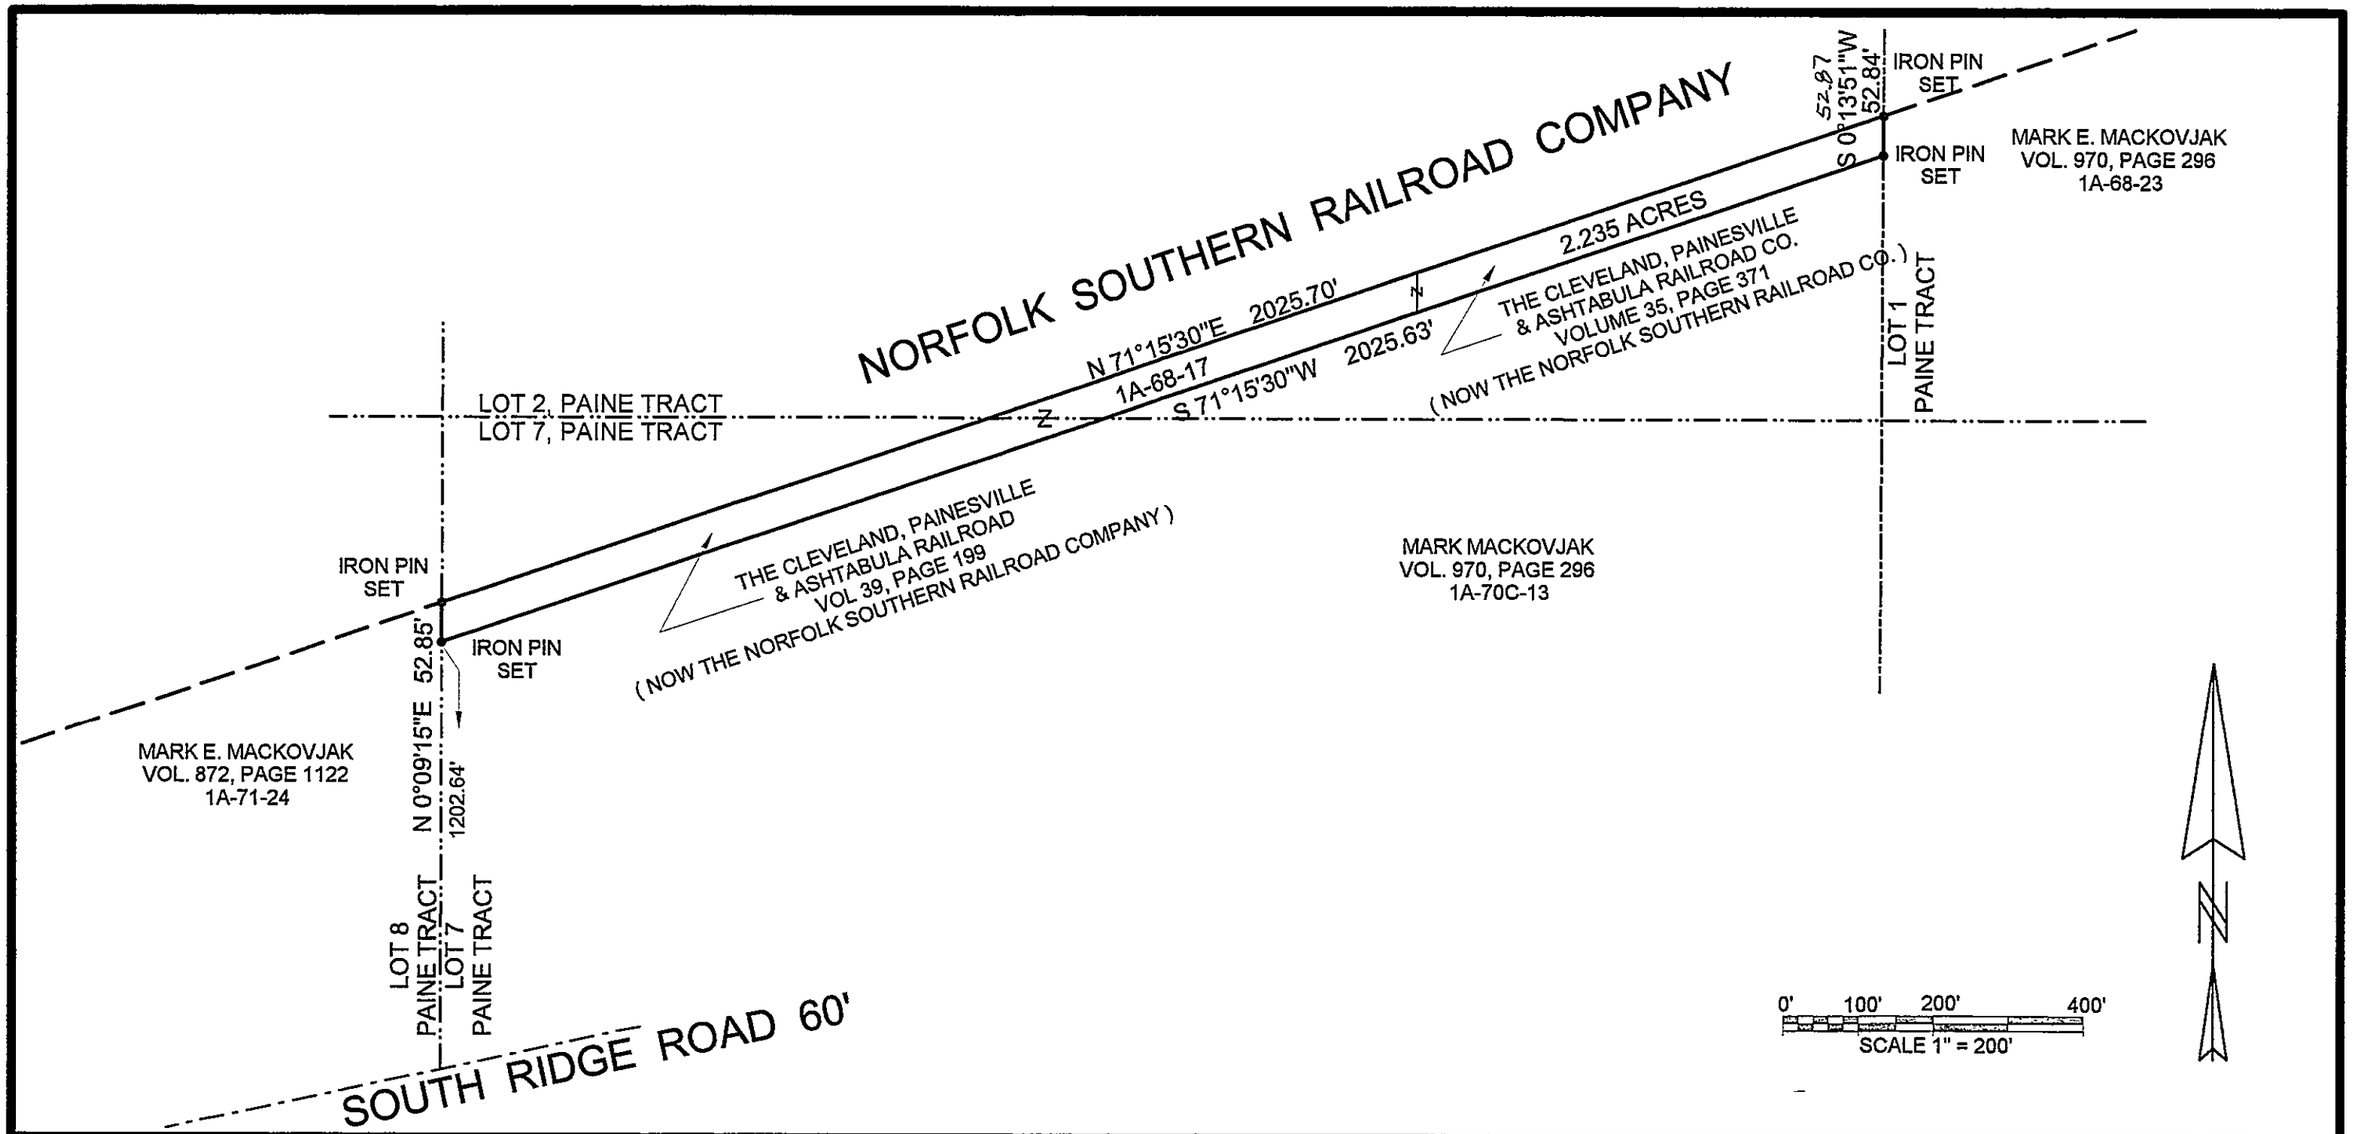

MAP OF SURVEY
FOR

MARK E. MACKOVJAK

KNOWN AS BEING PART OF LOTS 2 & 7
PAINE TRACT IN RANGE 6, TOWNSHIP 11 OF
THE CONNECTICUT WESTERN RESERVE

TOWNSHIP OF MADISON

COUNTY OF LAKE - STATE OF OHIO

PERTINENT DOCUMENTS USED:

DEED OF RECORD FOR SURVEYED PARCEL
AND ADJOINING DEED OF RECORD.

THIS MAP OF SURVEY REPRESENTS A TRUE FIELD SURVEY PERFORMED BY ME ON DECEMBER 4, 2005. IRON PINS SET ARE 5/8" X 30" REBAR CAPPED "BENCHMARK #7094". BEARINGS SHOWN HEREON ARE TO AN ASSUMED MERIDIAN AND ARE USED TO DENOTE ANGLES ONLY DISTANCES ARE EXPRESSED IN FEET AND DECIMAL PARTS THEREOF IN ACCORDANCE WITH OHIO ADMINISTRATIVE CODE 4733-37.

4-4-2007

JAMES A. ZIEMBA PROFESSIONAL SURVEYOR #7094

STATE OF OHIO
JAMES A. ZIEMBA
7094
REGISTERED
PROFESSIONAL SURVEYOR

BENCHMARK SURVEY COMPANY
5964 SOUTH RIDGE ROAD
MADISON, OHIO 44057
1-440-428-8599
DECEMBER 4, 2006