
RESURVEY OF LANDS

ALL THAT CERTAIN LANDS SITUATE IN LOT 6, PAINE TRACT, TOWNSHIP OF MADISON, TOWNSHIP NUMBER 11 NORTH, RANGE V WEST, IN THE CONNECTICUT WESTERN RESERVE SURVEY, COUNTY OF LAKE, STATE OF OHIO. A RESURVEY OF THE LANDS TO JOHN & KIM BUTALA, AS RECORDED IN DOCUMENT NUMBER 2026R010887, (PPN 01-A-070-A-00-046-0), IN THE OFFICE OF THE COUNTY RECORDER.

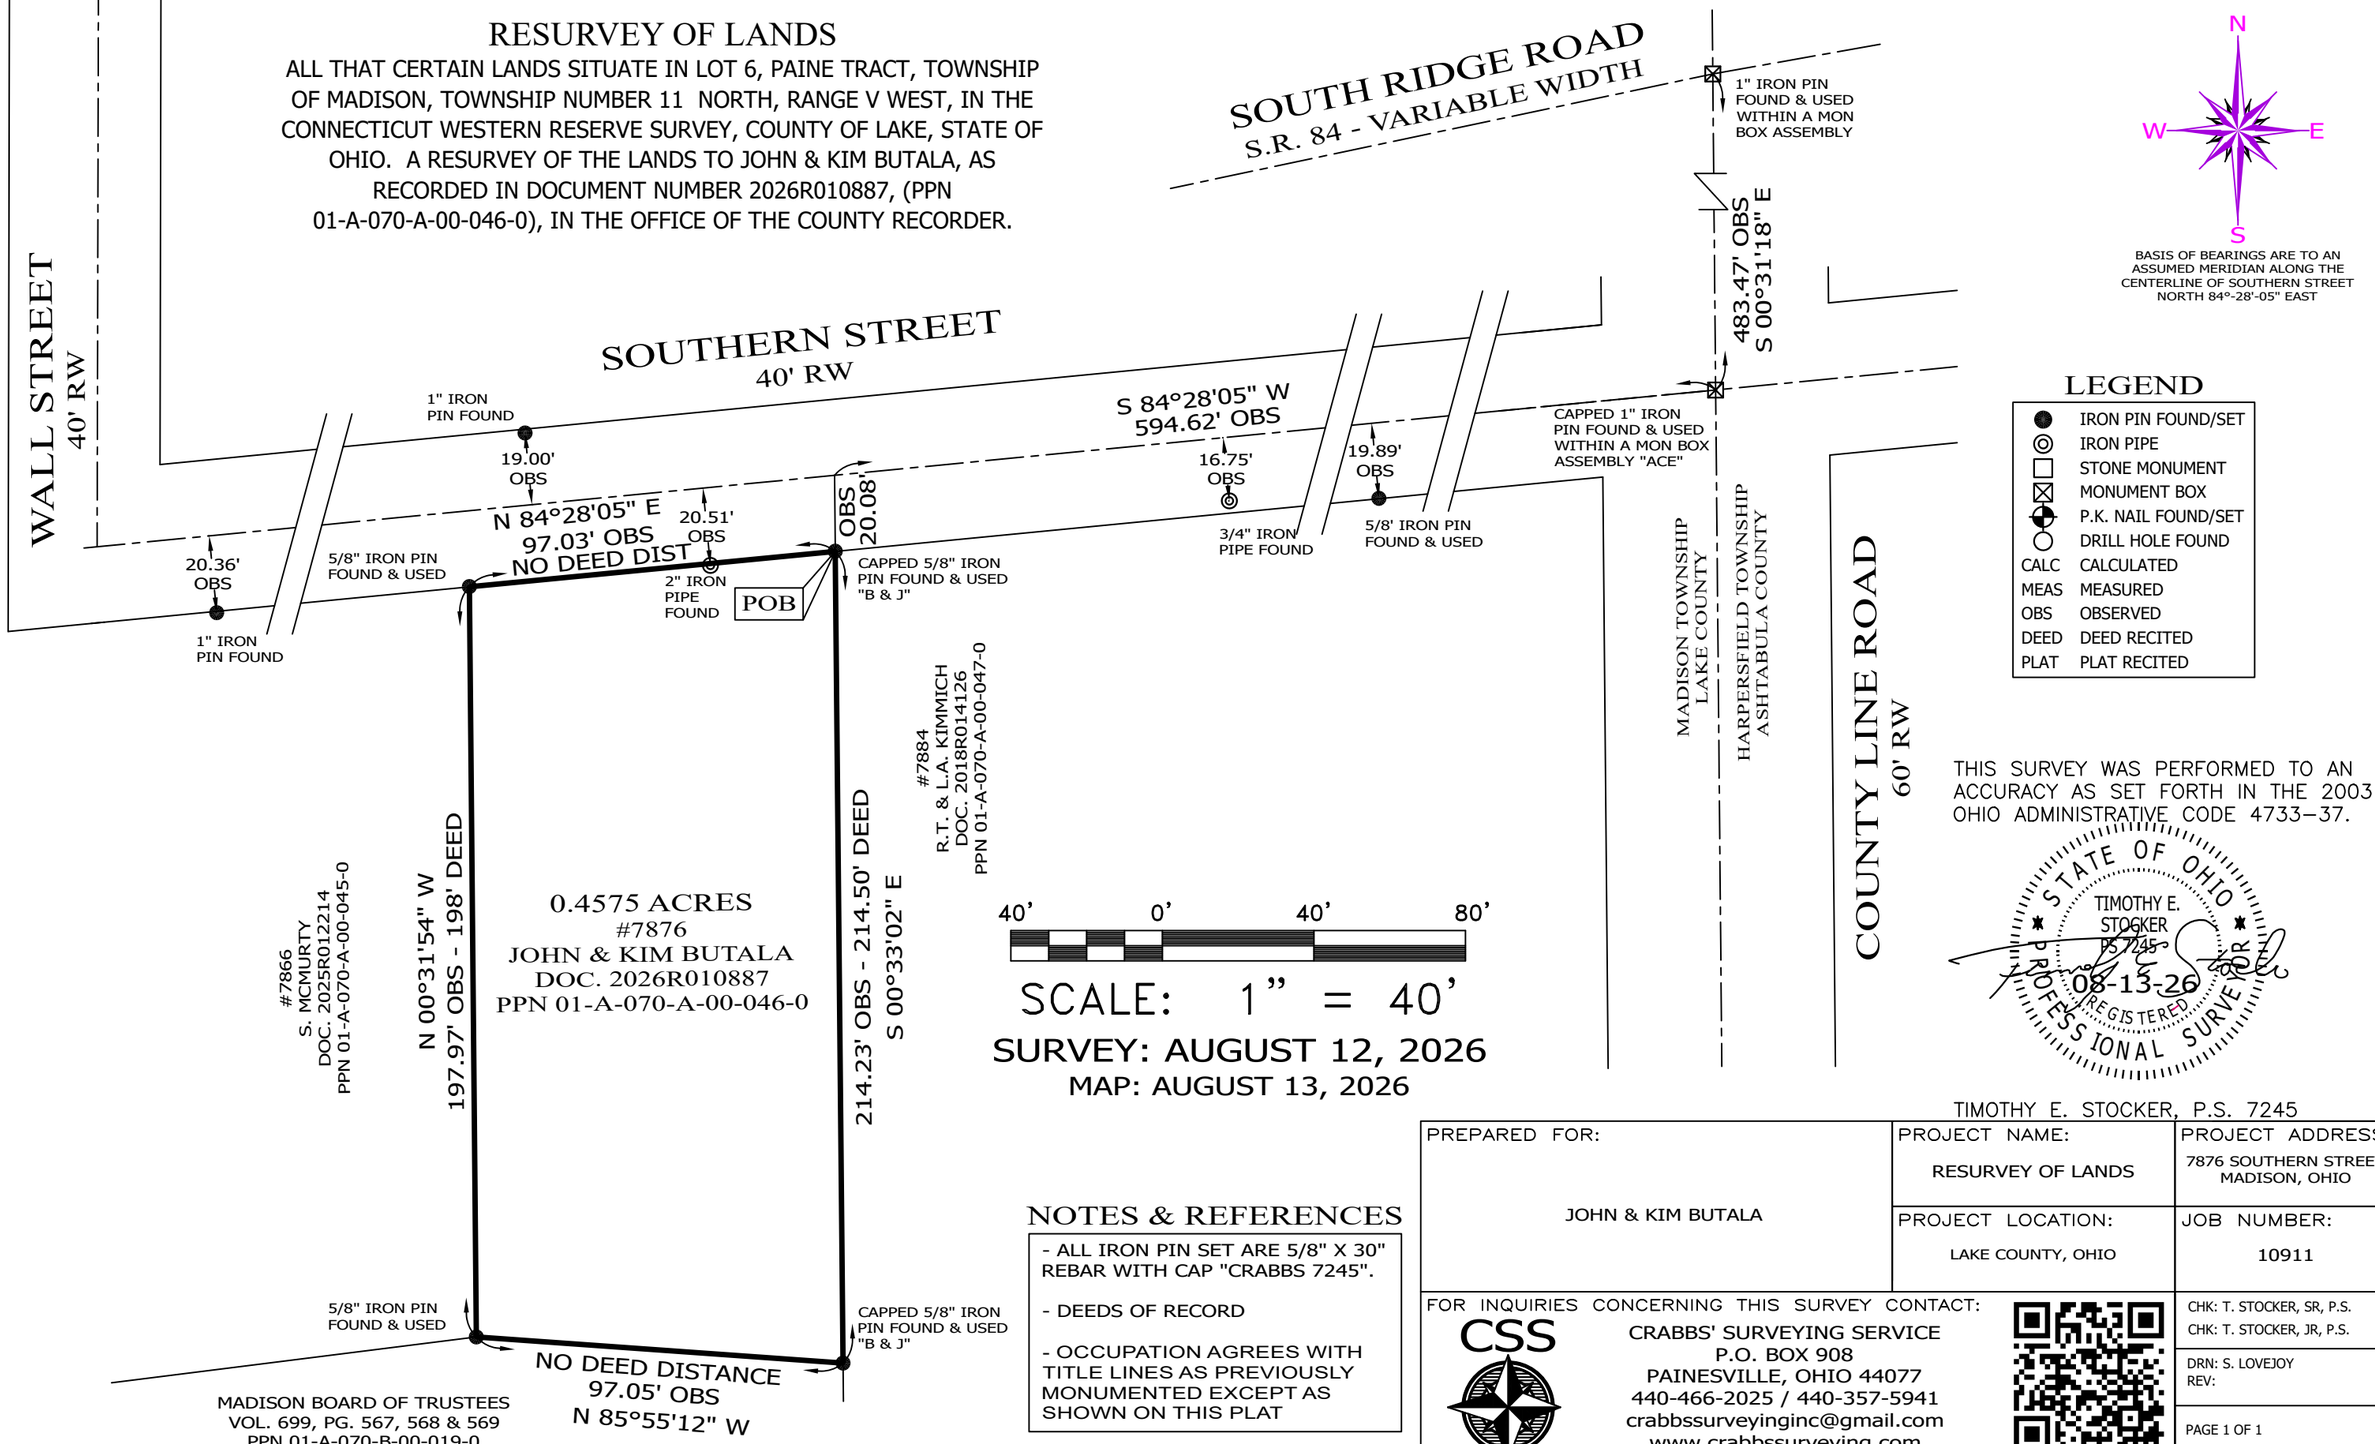

SURVEY: AUGUST 12, 2026
MAP: AUGUST 13, 2026

N
W E
S

BASIS OF BEARINGS ARE TO AN ASSUMED MERIDIAN ALONG THE CENTERLINE OF SOUTHERN STREET NORTH 84°-28'-05" EAST

LEGEND

●	IRON PIN FOUND/SET
◎	IRON PIPE
□	STONE MONUMENT
⊠	MONUMENT BOX
⊕	P.K. NAIL FOUND/SET
○	DRILL HOLE FOUND
CALC	CALCULATED
MEAS	MEASURED
OBS	OBSERVED
DEED	DEED RECITED
PLAT	PLAT RECITED

THIS SURVEY WAS PERFORMED TO AN ACCURACY AS SET FORTH IN THE 2003 OHIO ADMINISTRATIVE CODE 4733-37.

STATE OF OHIO
TIMOTHY E. STOCKER
PS 7245
REGISTERED
PROFESSIONAL SURVEYOR
08-13-26

TIMOTHY E. STOCKER, P.S. 7245

NOTES & REFERENCES

- ALL IRON PIN SET ARE 5/8" X 30" REBAR WITH CAP "CRABBS 7245".
- DEEDS OF RECORD
- OCCUPATION AGREES WITH TITLE LINES AS PREVIOUSLY MONUMENTED EXCEPT AS SHOWN ON THIS PLAT

PREPARED FOR: JOHN & KIM BUTALA	PROJECT NAME: RESURVEY OF LANDS	PROJECT ADDRESS: 7876 SOUTHERN STREET MADISON, OHIO
	PROJECT LOCATION: LAKE COUNTY, OHIO	JOB NUMBER: 10911

FOR INQUIRIES CONCERNING THIS SURVEY CONTACT:
CSS
CRABBS' SURVEYING SERVICE
P.O. BOX 908
PAINESVILLE, OHIO 44077
440-466-2025 / 440-357-5941
crabbssurveyinginc@gmail.com
www.crabbssurveying.com

CHK: T. STOCKER, SR, P.S.
CHK: T. STOCKER, JR, P.S.
DRN: S. LOVEJOY
REV: