LOT SPLIT OF PP#01A-089C-00-026-0 AND CONSOLIDATION

IN THE ARCOLA ESTATES SUBDIVISION No. 2, PLAT VOLUME J, PAGE 87

OF THE LAKE COUNTY PLAT RECORDS

IN ORIGINAL LOT 14, TRACT 1 OF MADISON TOWNSHIP, LAKE COUNTY AND STATE OF OHIO

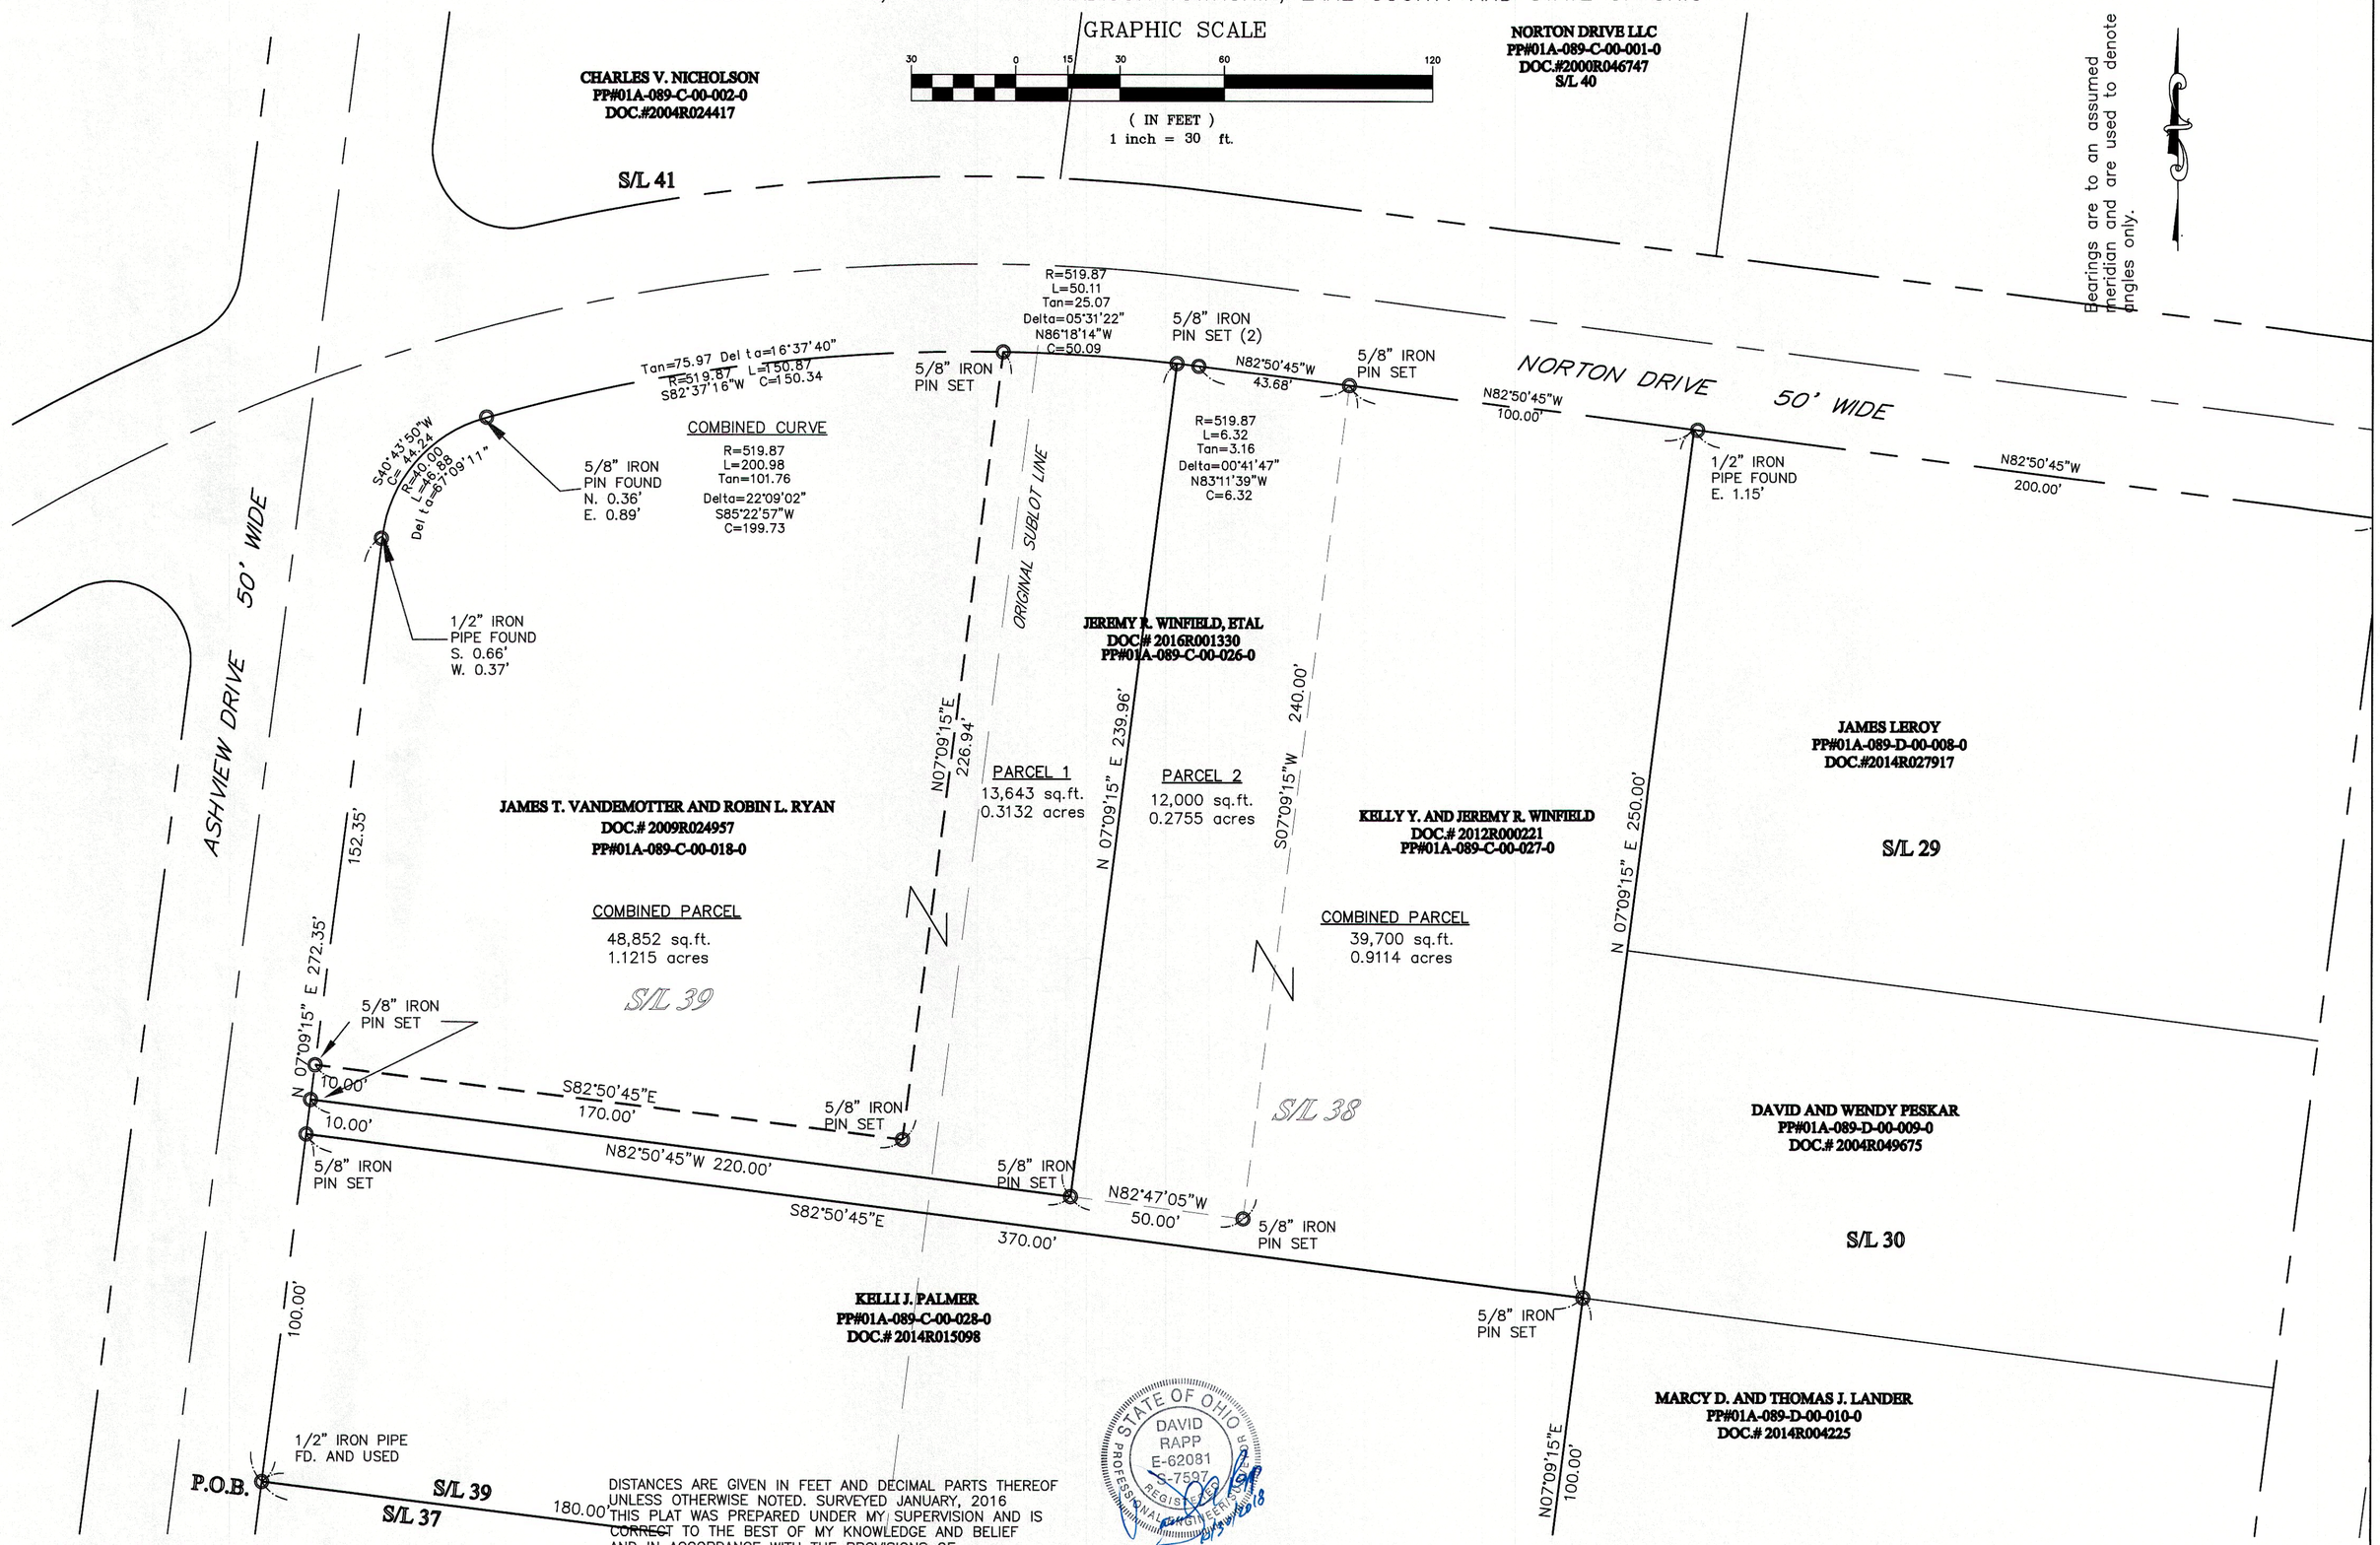

DISTANCES ARE GIVEN IN FEET AND DECIMAL PARTS THEREOF UNLESS OTHERWISE NOTED. SURVEYED JANUARY, 2016 THIS PLAT WAS PREPARED UNDER MY SUPERVISION AND IS CORRECT TO THE BEST OF MY KNOWLEDGE AND BELIEF AND IN ACCORDANCE WITH THE PROVISIONS OF CHAPTER 4733-37 OF THE OHIO ADMINISTRATIVE CODE.

DAVID A. RAPP P.S. No. 7597

ALL IRON PINS SET ARE 5/8" (30" OF LENGTH) AND ARE IDENTIFIED BY A PLASTIC CAP BEARING THE IMPRINT "7597".

SOURCES:
DEEDS AND PLATS AS NOTED

UPDATED 10-23-2018

DAVID RAPP SERVICES
P.O. BOX 28, GENEVA, OHIO 44041
dave@usaeq.com (440) 983-1607