SHEET 1 OF 1

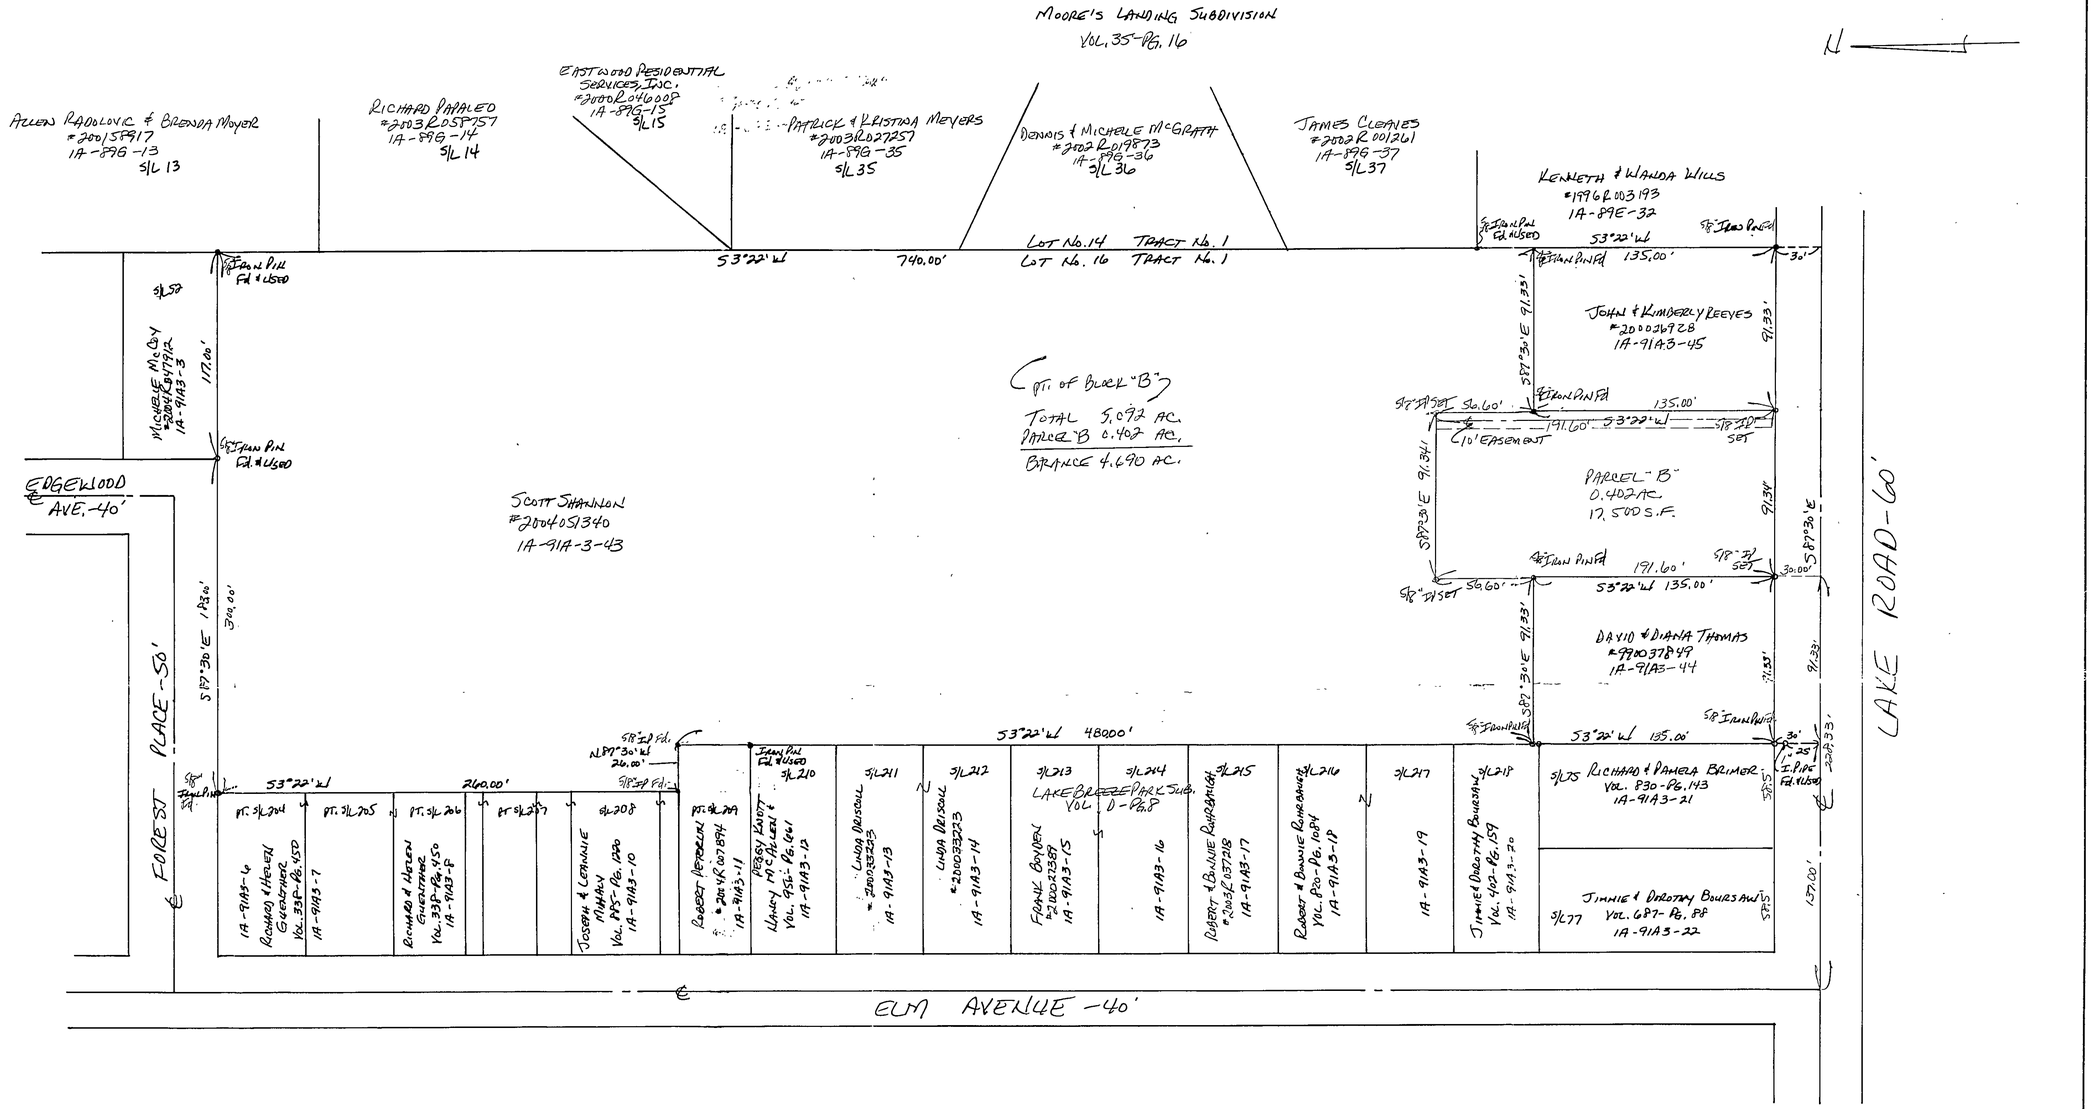

NOTE: ALL IRON PINS SET ARE
5/8" X 30" AND ARE CAPPED
BABCOCK, JONES & ASSOC.

Bearings are based upon the centerline of Lake Road being North 87°30' West and are used to describe angles only.

#7317
REGISTERED SURVEYOR
7/21/06

REV NO.	DESCRIPTION	DATE	BY	CH'K'D
1	REVISED PARCEL "C"	10-8-99	HT	HT
2	ADDED PARCEL "A"	11-25-99	HT	HT
3	ADDED PARCEL "D"	11-28-00	HT	HT
4	REVISED PLAT & ADDED EASEMENT	3-1-06	HT	HT

BABCOCK, JONES AND ASSOCIATES, INC
CIVIL ENGINEERS - SURVEYORS - LAND PLANNERS
PAINESVILLE OHIO 44077

DATE APRIL 1997
DESIGN BY HT
DRAWN BY HT
APPROVED BY HT

PLAT OF SURVEY
FOR
SHANNON BROTHERS
BEING BLOCK "B"
OF LAKE BREEZE PARK SUB
VOL. D - PG. 8
LOT No. 16
TRACT No. 1
MADISON TOWNSHIP LAKE COUNTY OHIO

SCALE 1"=40'
JOB NO 97-052
SHEET 1 OF 1

EX1120