LOT SPLIT OF A 0.1849 ACRE PARCEL

OUT OF PP.# 01B-122-00-0-065-0

KNOWN AS A PART OF LOT 3, TRACT 4 IN MADISON TOWNSHIP

COUNTY OF LAKE AND STATE OF OHIO

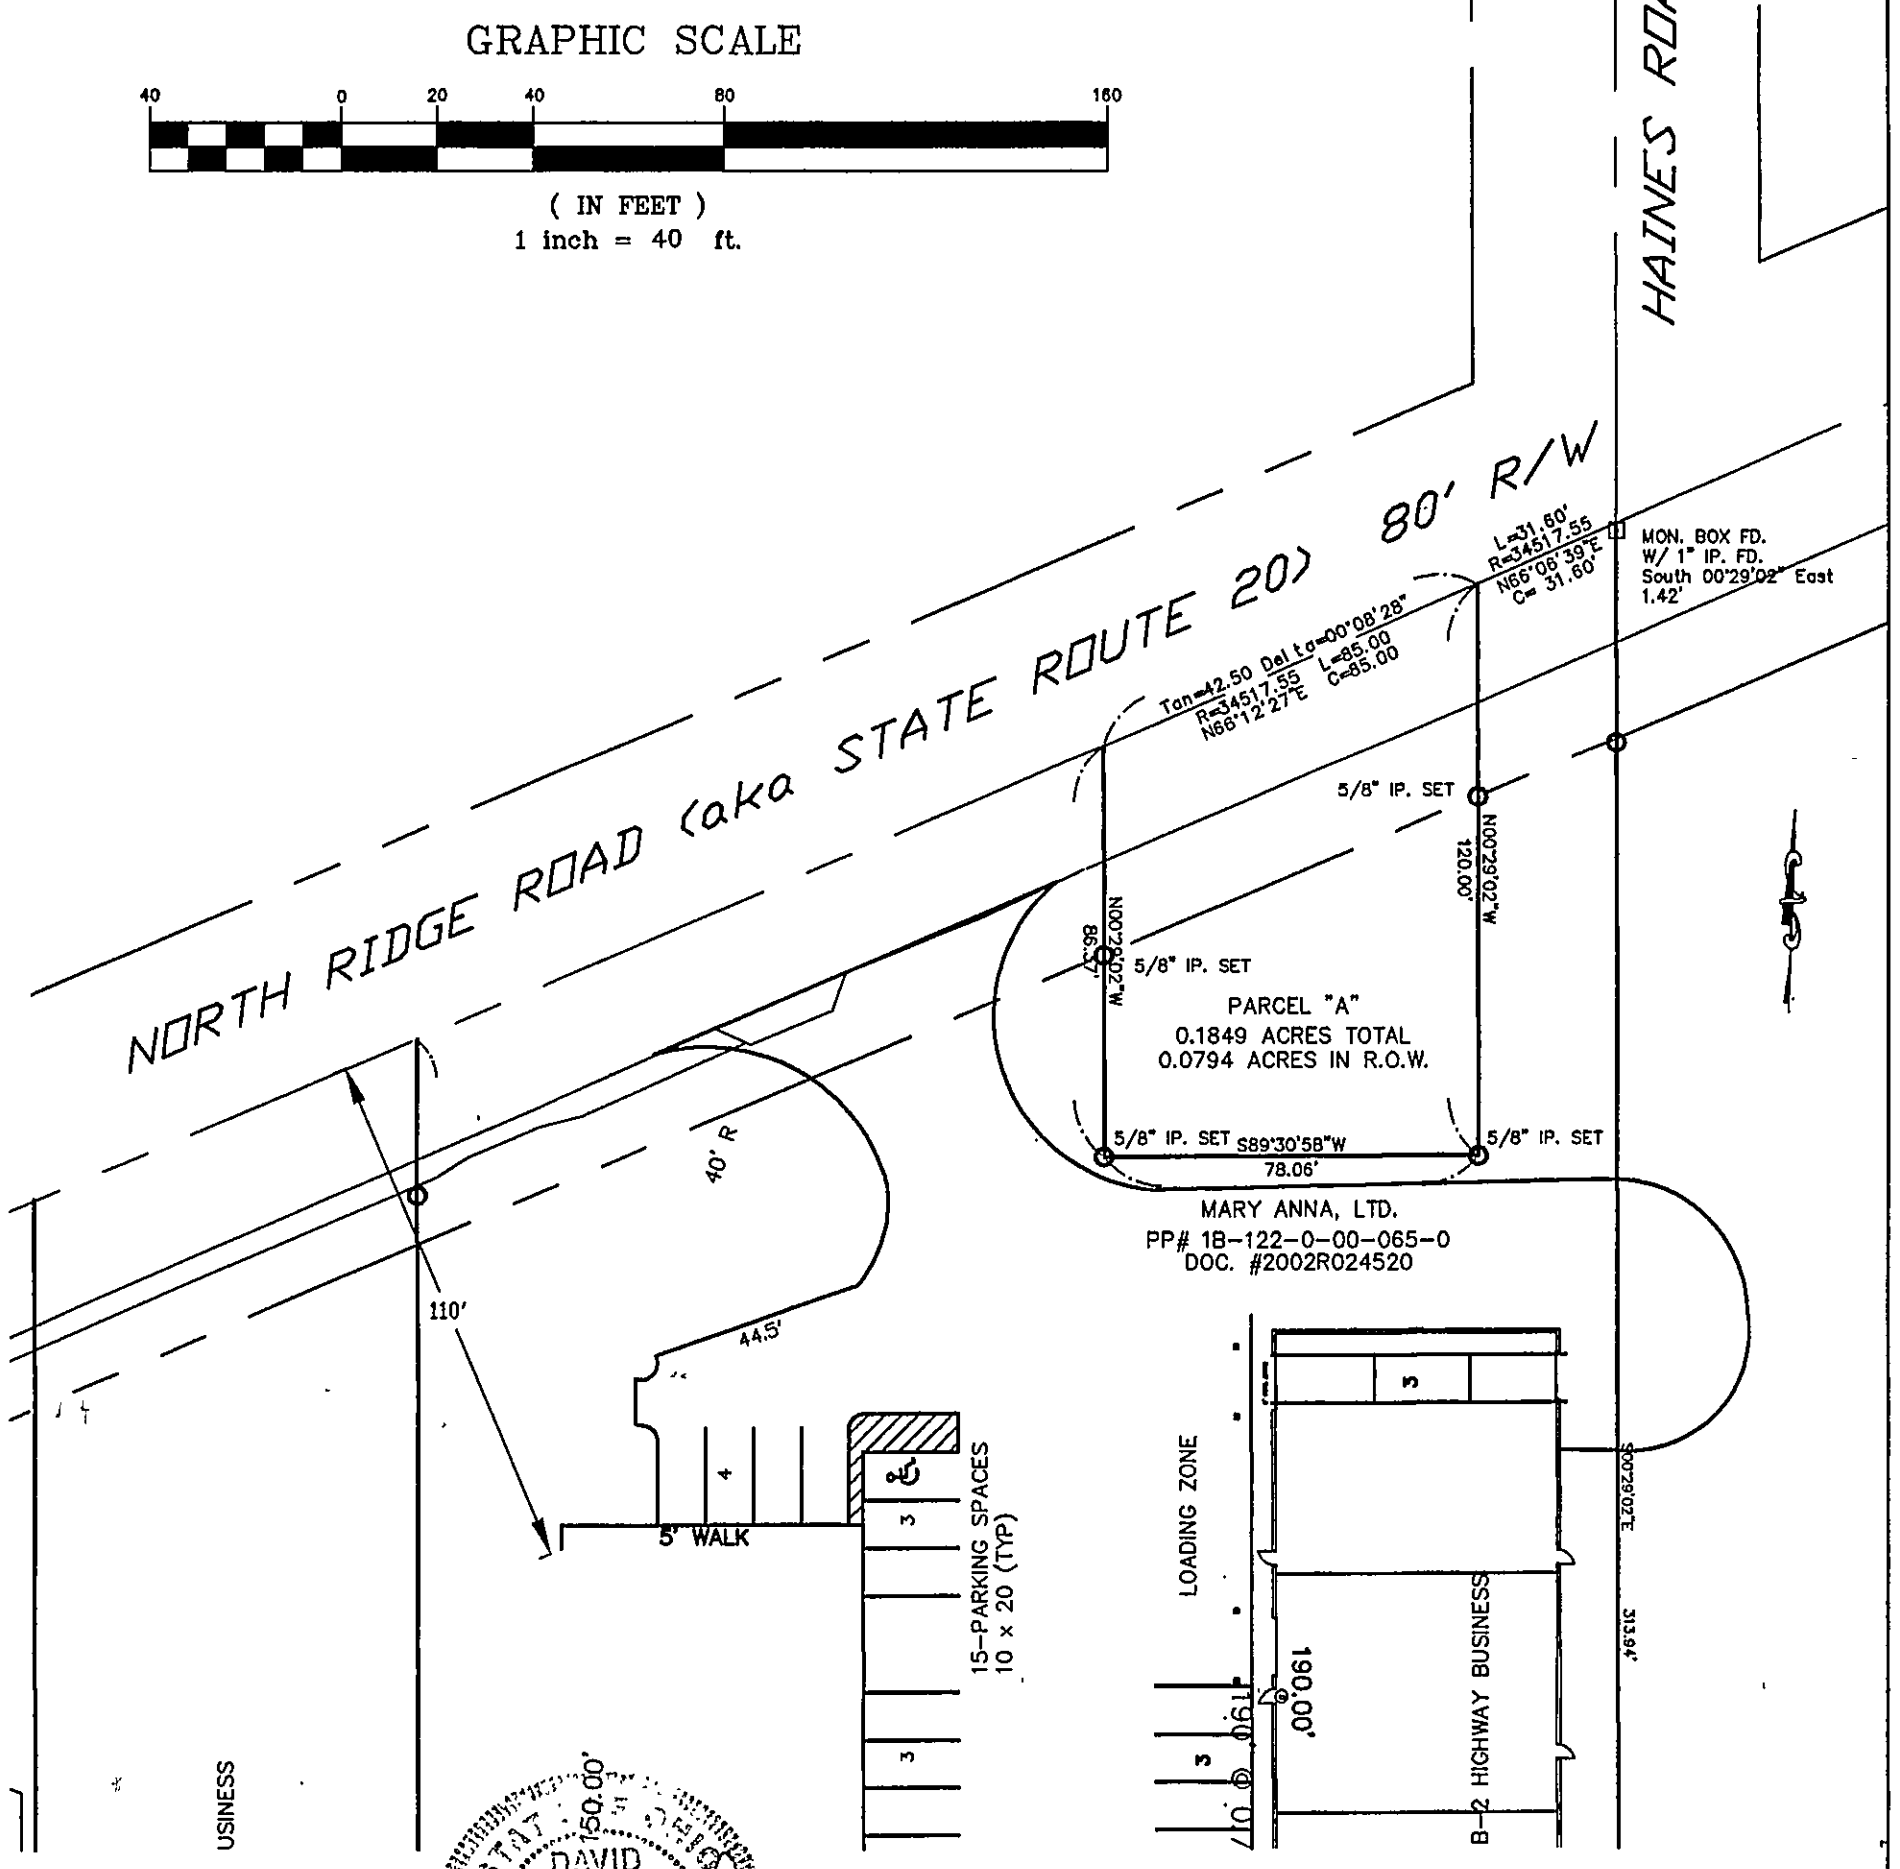

DISTANCES ARE GIVEN IN FEET AND DECIMAL PARTS THEREOF UNLESS OTHERWISE NOTED. SURVEYED NOVEMBER, 2007 THIS PLAT WAS PREPARED UNDER MY SUPERVISION AND IS CORRECT TO THE BEST OF MY KNOWLEDGE AND BELIEF

12/02/07

DAVID A. RAPP P.S. No. 7597

DAVID RAPP SERVICES
3406 DAYTON ROAD
MADISON, OHIO 44057
(440) 983-1607 FAX (440) 428-1686

DATE: NOV., 2007
DRAWN BY: DAR
CHECKED BY:
APPROVED BY: DAR
P.S. No. 7597