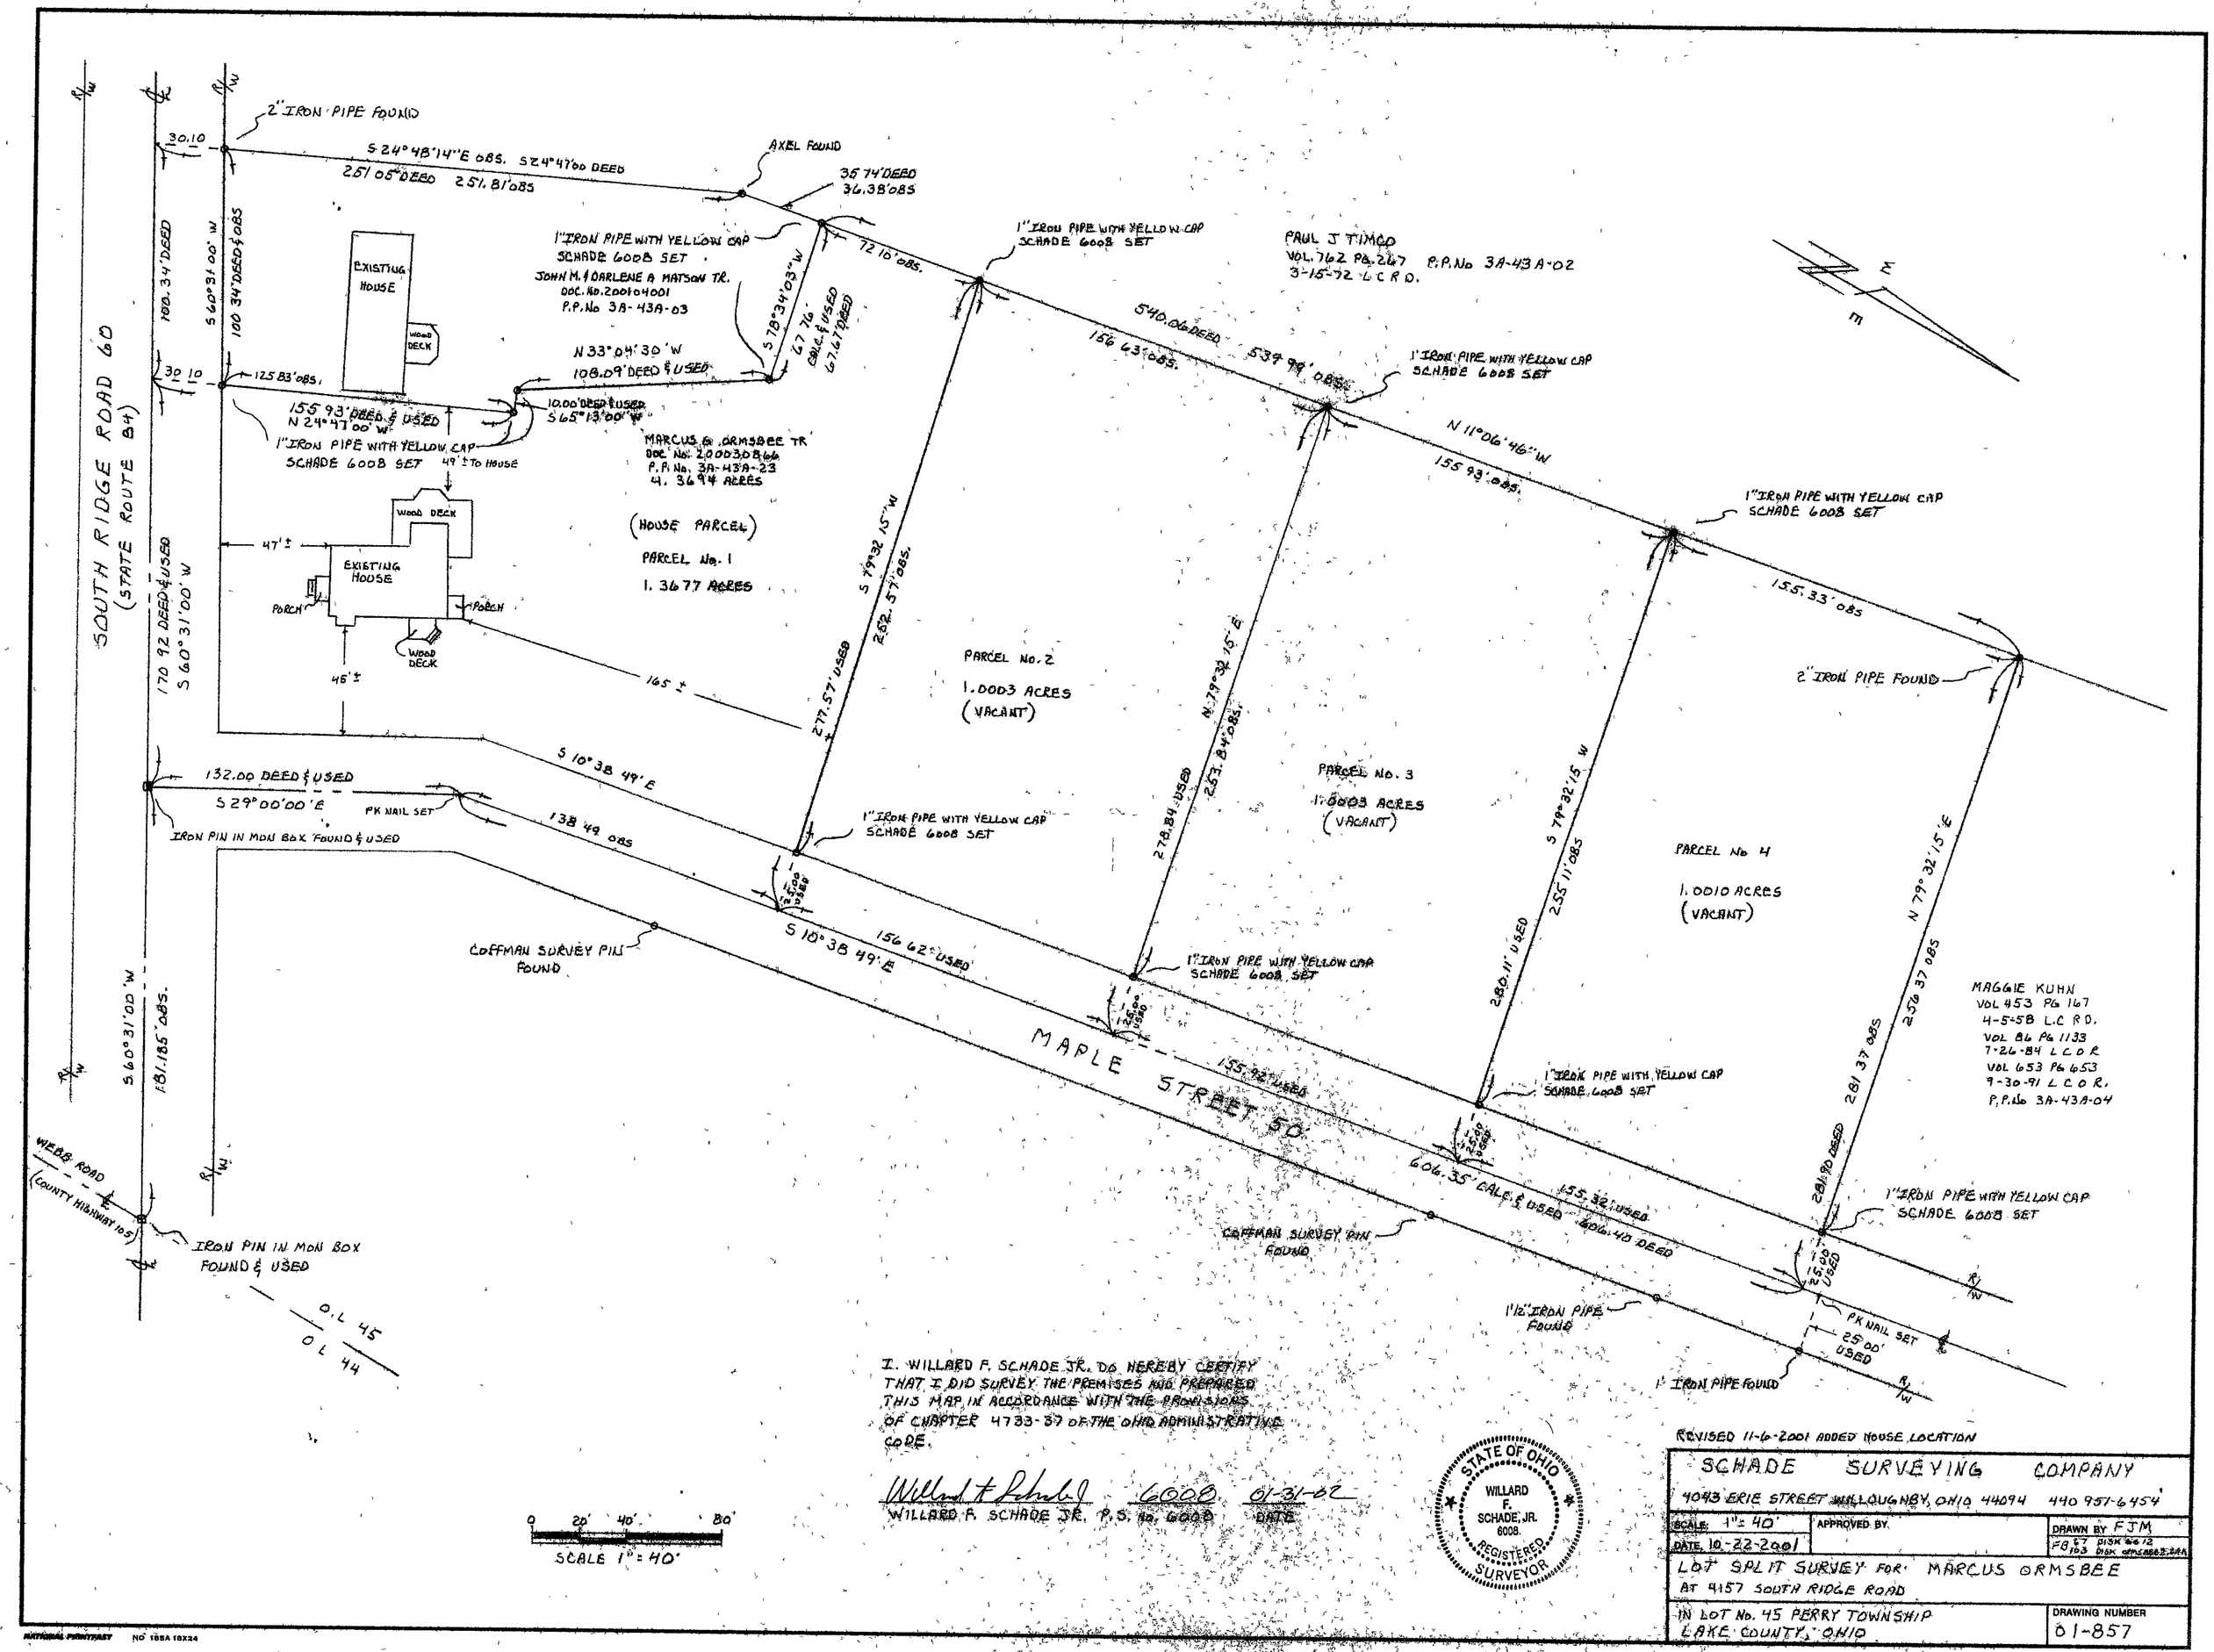

I. WILLARD F. SCHADE JR. DO HEREBY CERTIFY THAT I DID SURVEY THE PREMISES AND PREPARED THIS MAP IN ACCORDANCE WITH THE PROVISIONS OF CHAPTER 4733-37 OF THE OHIO ADMINISTRATIVE CODE.

Willard F. Schade Jr. 6008 01-31-02

WILLARD F. SCHADE JR. P.S. No. 6008 DATE

STATE OF OHIO
WILLARD F. SCHADE, JR.
6008
REGISTERED SURVEYOR

REVISED 11-6-2001 ADDED HOUSE LOCATION

SCHADE SURVEYING COMPANY 4043 ERIE STREET WILLOUGHBY, OHIO 44094 440 951-6454		
SCALE 1" = 40'	APPROVED BY	DRAWN BY FJM
DATE 10-22-2001		FB 67 DISK 66 12 103 DISK ORMSBEE 2.24A
LOT SPLIT SURVEY FOR MARCUS ORMSBEE AT 4157 SOUTH RIDGE ROAD		
IN LOT No. 45 PERRY TOWNSHIP LAKE COUNTY, OHIO		DRAWING NUMBER 01-857

NATIONAL PRINTFAST NO 165A 10X24