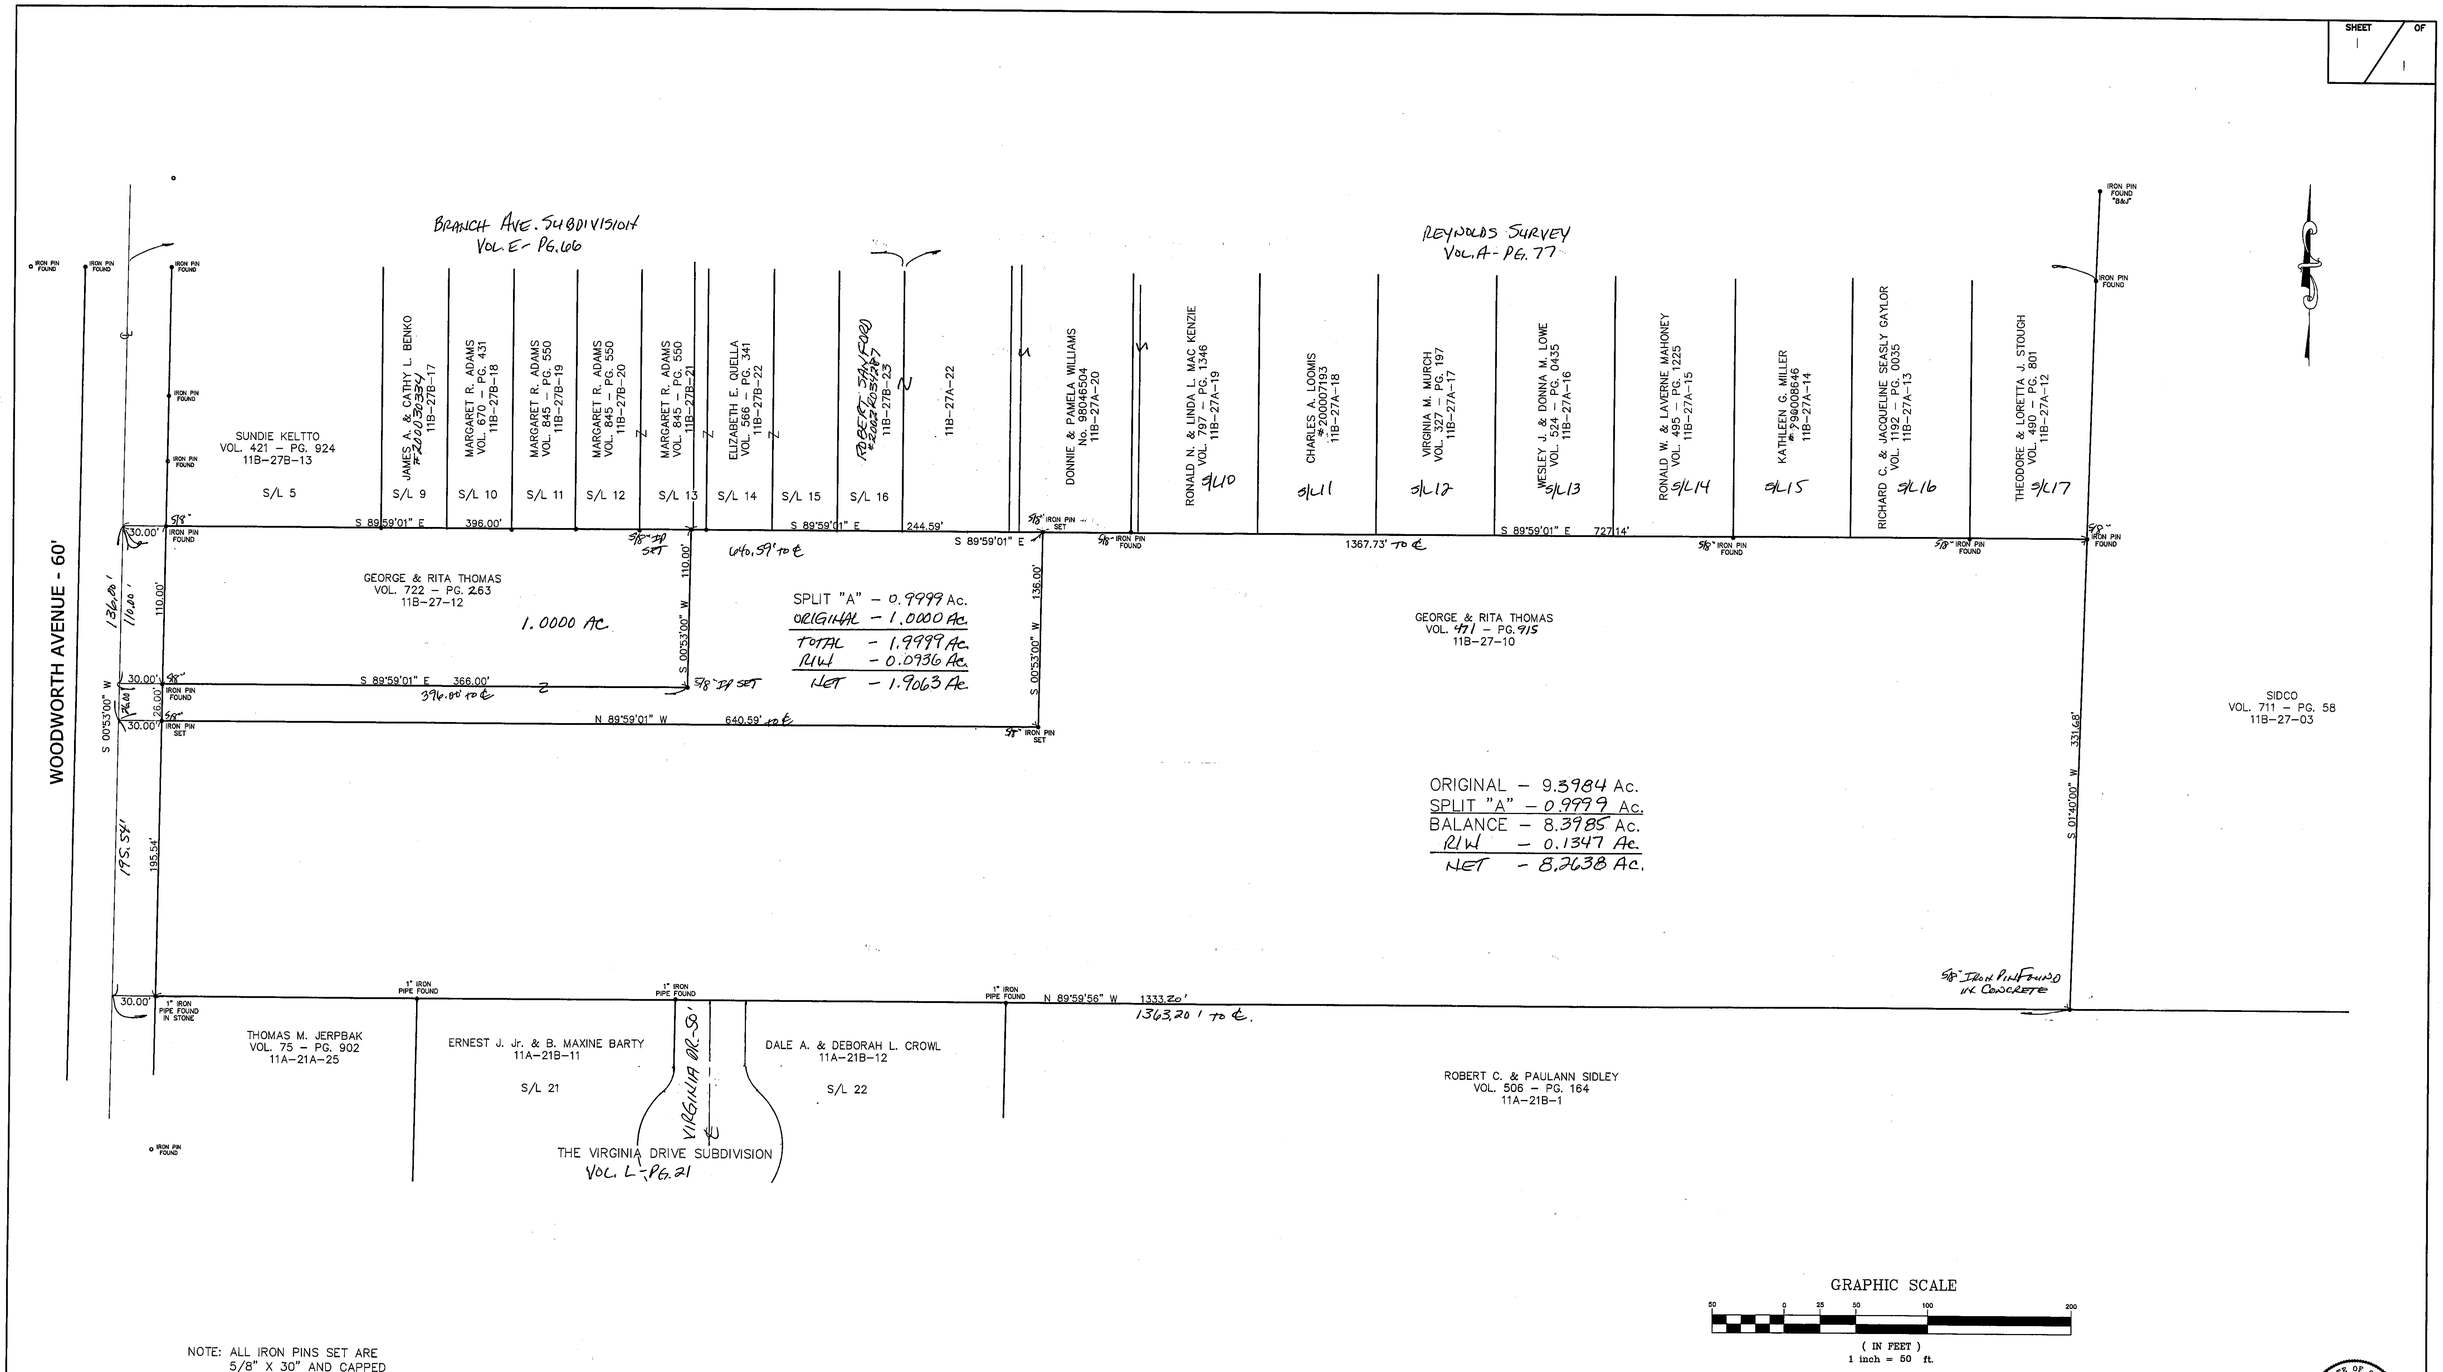

NOTE: ALL IRON PINS SET ARE 5/8" X 30" AND CAPPED "BABCOCK JONES & ASSOC.

Harry Jones, Jr. #6343 NAME 8/13/02 DATE

STATE OF OHIO HARRY S. JONES, JR. S-6343 REGISTERED PROFESSIONAL SURVEYOR

REV NO.	DESCRIPTION	DATE	BY	CHK'D
1	REVISIONS PER LAKE COUNTY ENGINEER	10/8/02	HJ	HJ

BABCOCK, JONES AND ASSOCIATES, INC
CIVIL ENGINEERS – SURVEYORS – LAND PLANNERS
PAINESVILLE OHIO 44077

DATE	8/12/02
DESIGN BY	H.J.
DRAWN BY	B.P.
APPROVED BY	H.J.

PLAT OF SURVEY
FOR
RITA THOMAS
TOWNSHIP OF PAINESVILLE LOT NO. 10 COUNTY OF LAKE TRACT NO. 2 STATE OF OHIO

SCALE	1"=50'
JOB NO	02-179
SHEET	1 OF 1