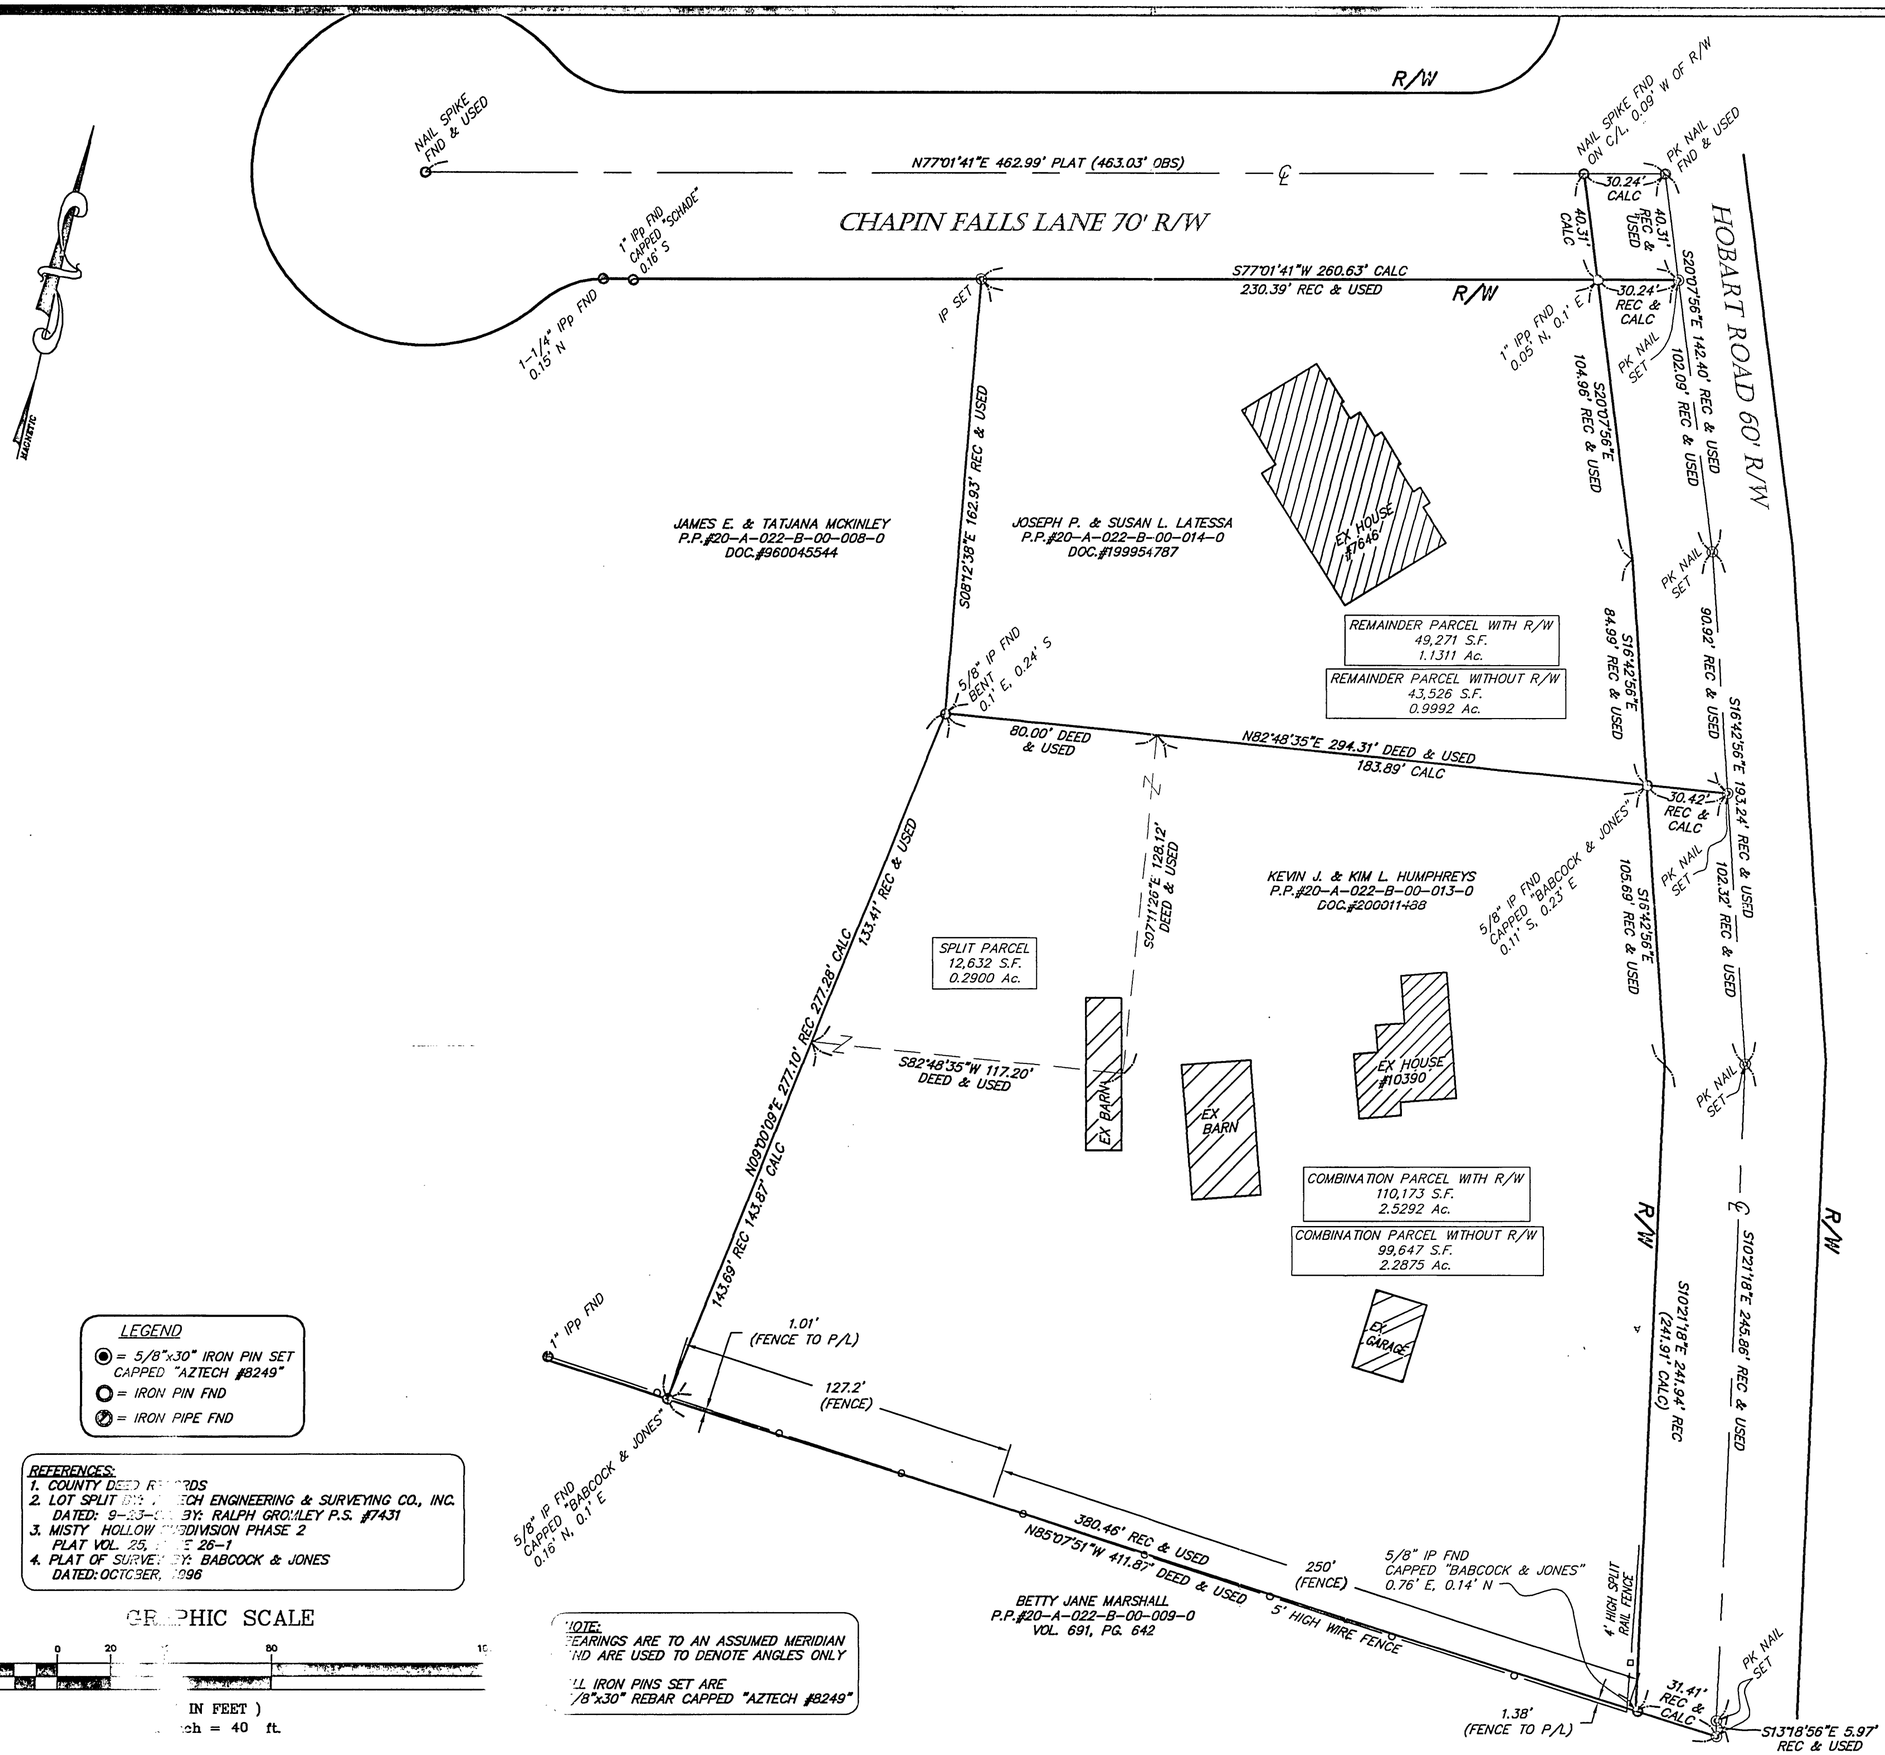

LEGEND

- ◉ = 5/8"x30" IRON PIN SET CAPPED "AZTECH #8249"
- ○ = IRON PIN FND
- ⊘ = IRON PIPE FND

REFERENCES:

1. COUNTY DEED RECORDS
2. LOT SPLIT BY: AZTECH ENGINEERING & SURVEYING CO., INC. DATED: 9-23-05 BY: RALPH GROMLEY P.S. #7431
3. MISTY HOLLOW SUBDIVISION PHASE 2 PLAT VOL. 25, PAGE 26-1
4. PLAT OF SURVEY BY: BABCOCK & JONES DATED: OCTOBER, 1996

GRAPHIC SCALE

40 0 20 80 10

(IN FEET)
1 inch = 40 ft.

NOTE:
BEARINGS ARE TO AN ASSUMED MERIDIAN AND ARE USED TO DENOTE ANGLES ONLY

ALL IRON PINS SET ARE 5/8"x30" REBAR CAPPED "AZTECH #8249"

STATE OF OHIO
STAN R. LOCH 8249
REGISTERED PROFESSIONAL SURVEYOR

I CERTIFY THAT I HAVE SURVEYED THE PREMISES AND PREPARED THE SURVEY MAP IN ACCORDANCE WITH THE PROVISIONS OF CHAPTER 4733-37 OF THE OHIO ADMINISTRATIVE CODE.

STAN LOCH DATE
REG SURVEYOR #8249

38879 MENTOR AVENUE SUITE A
WILLOUGHBY OHIO 44094
440-602-9071
AZTECH
FAX 602-9401
ENGINEERING and SURVEYING
Civil Engineering · Land Surveying

SHEET CONTENT

LOT SPLIT & CONSOLIDATION SURVEY

FOR

JOSEPH P. & SUSAN L. LATESSA & KEVIN J. & KIM L. HUMPHREYS

BEING DOCUMENT NOS 199954787 & 200011488

PART OF LOT 84, TRACT 3

CITY OF KIRTLAND

COUNTY OF LAKE

STATE OF OHIO

AUGUST 18TH, 2005

REVISIONS

NO.	DATE	DESCRIPTION	BY

HORIZ SCALE	VERT. SCALE
1"=40'	
DRAWN BY: WFB	DATE: 8-12-05
CHECKED BY: SRL	DRAWING NO: 99801-NEW
JOB NO: 99801-NEW	SHEET: 1 OF 1