LAKE COUNTY
CONCORD TOWNSHIP
TWP 10, RANGE 8
LOT 11 TRACT 3

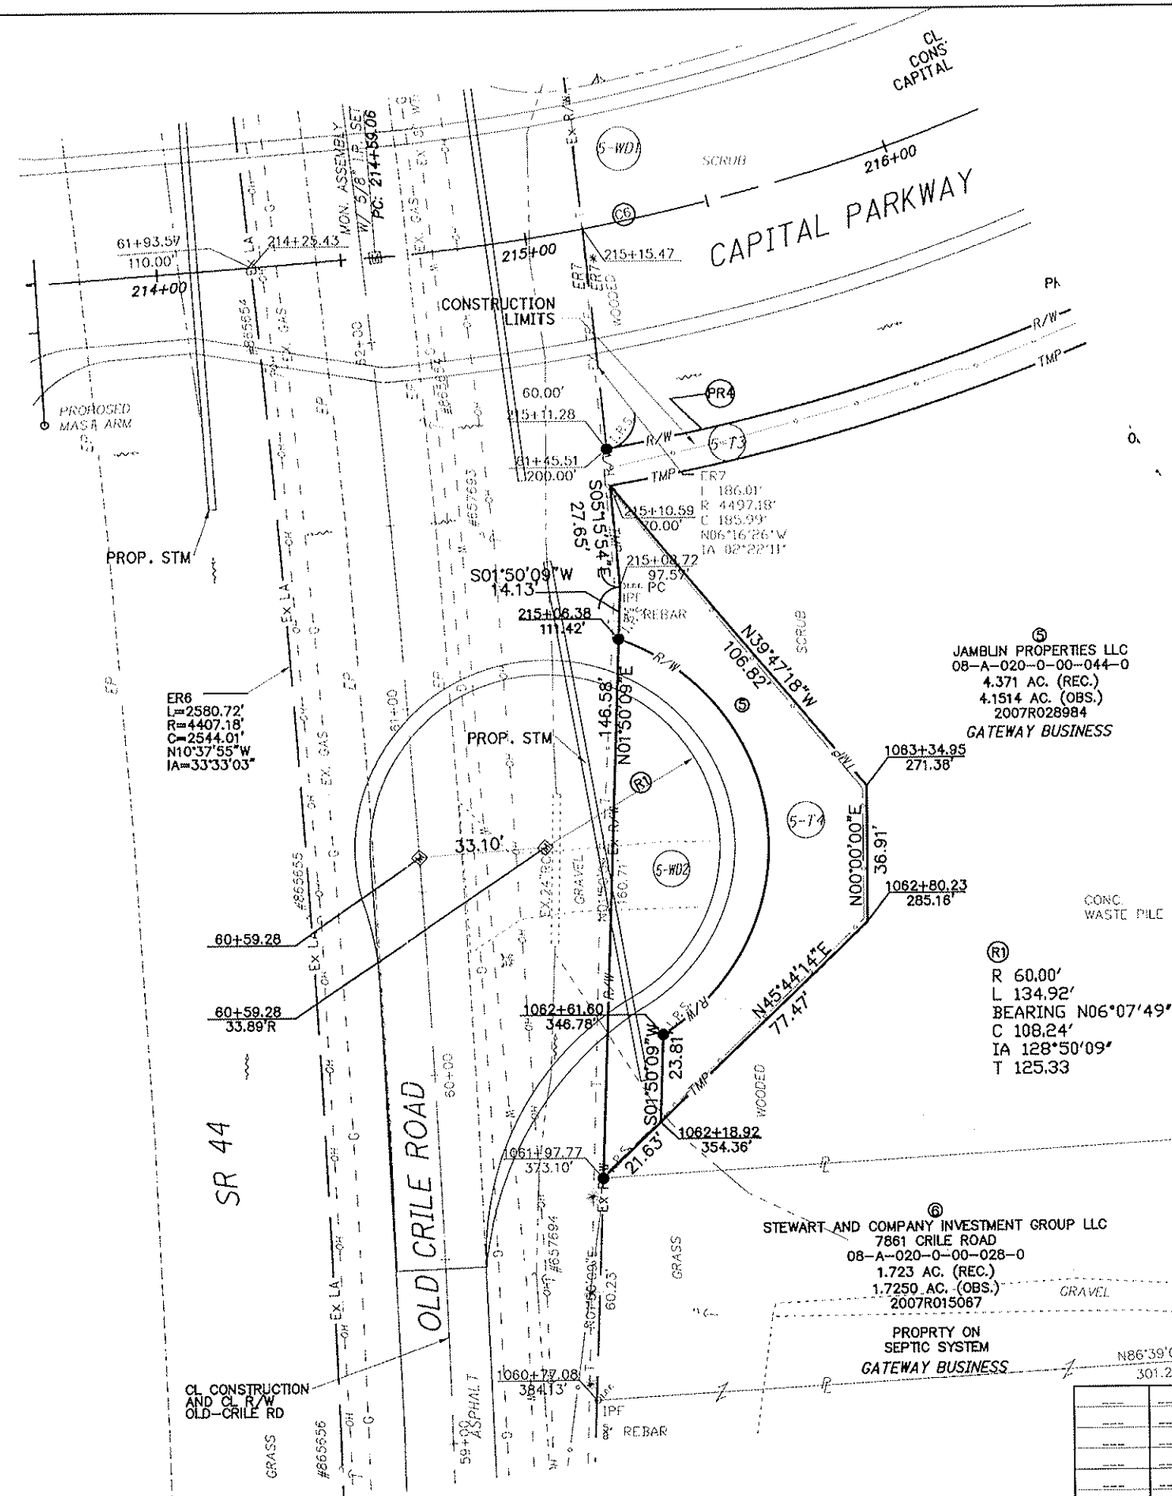

REV. BY	DATE	DESCRIPTION
DATE COMPLETED		

HORIZONTAL SCALE IN FEET
0 20 40

P/A DESIGNER: MPC
P/A REVIEWER: SAL
PID NO. 89046

RIGHT OF WAY DETAIL SHEET
OLD CRILE ROAD 1060+59.28

LAK Auburn-Crile Connector Road

18
18

Z:\ODOT CADD DWGS\LAK\1111\row\sheets\OLD CRILE RD 60-00.dgn 7/28/2014 1:45:08 PM mcyvas