FHWA REGION	STATE	PROJECT	
3	OHIO		

LAKE COUNTY
LAK – 2 – 0.00

COMPUTED BY: H.T. 6-80
CHECKED BY: R.J. 7-80

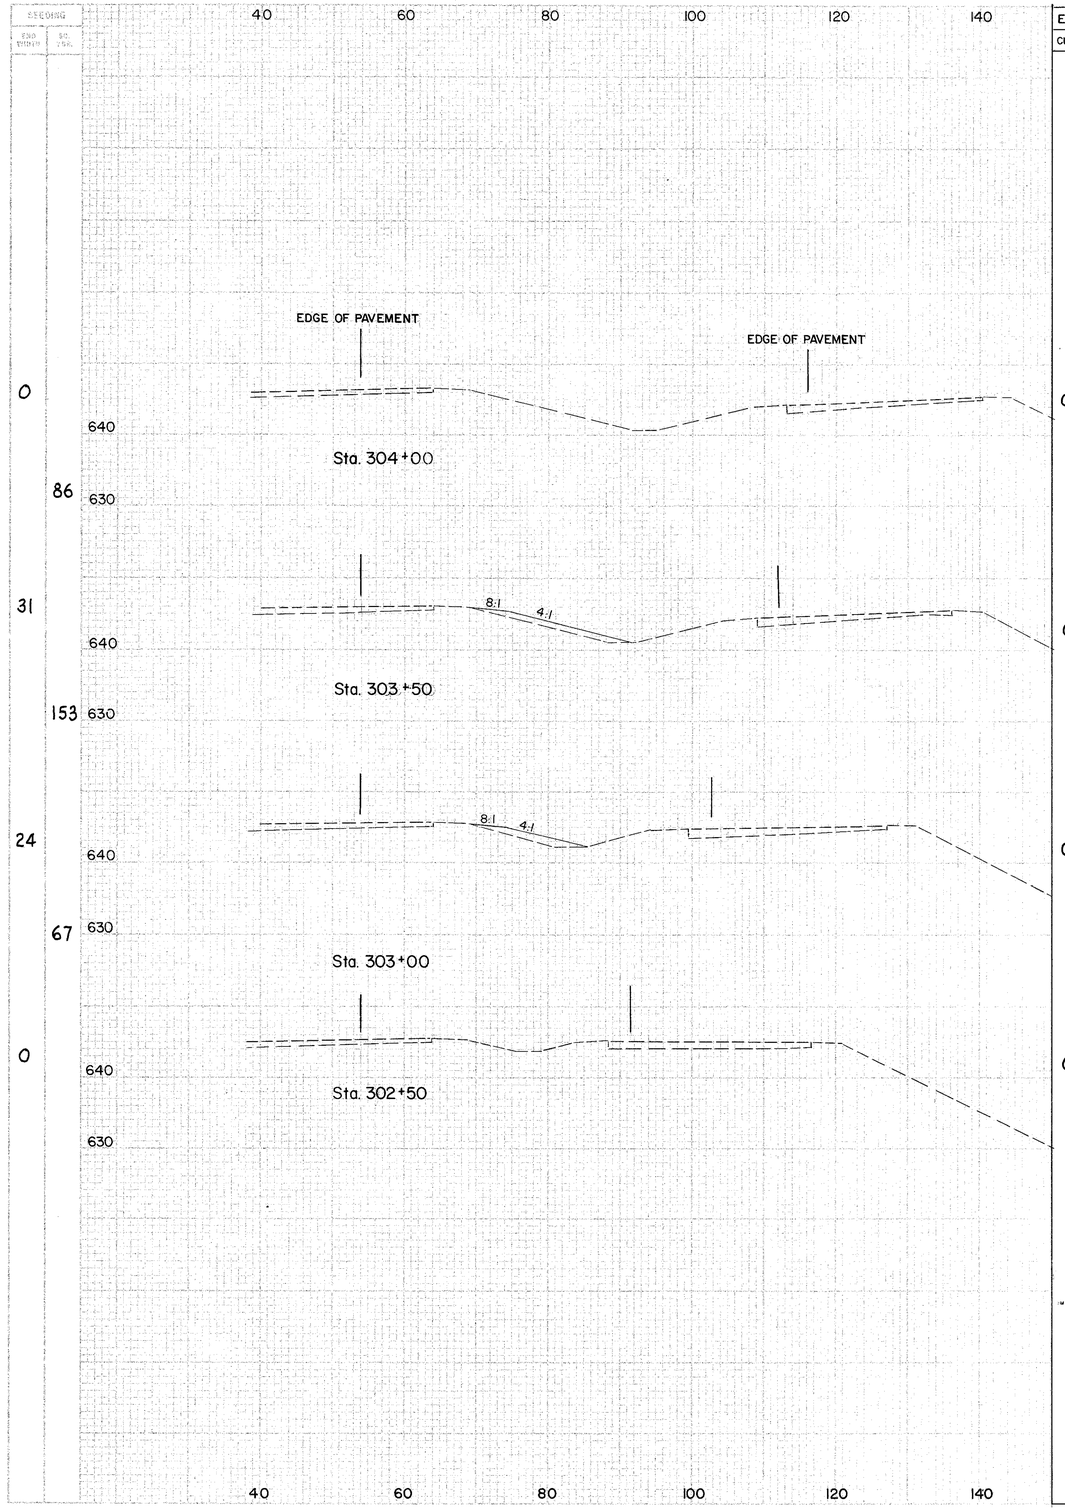

END AREA CUT	END AREA FILL	VOLUME CUT	VOLUME FILL	SEEDING END AREA	SEEDING SQ. YDS.
0	0				
		0	18		
0	19				
		0	33		
0	17				
		0	16		
0	0				

STA. 302 + 50 TO STA. 304 + 00 RT.