CALC. BY DATE	LAKE COUNTY LAK-2-(1.80L&R) (3.63L&R) (5.42) (10.29)	29 113
CHKD. BY DATE		

END AREA		VOLUME	
CUT	FILL	CUT	FILL

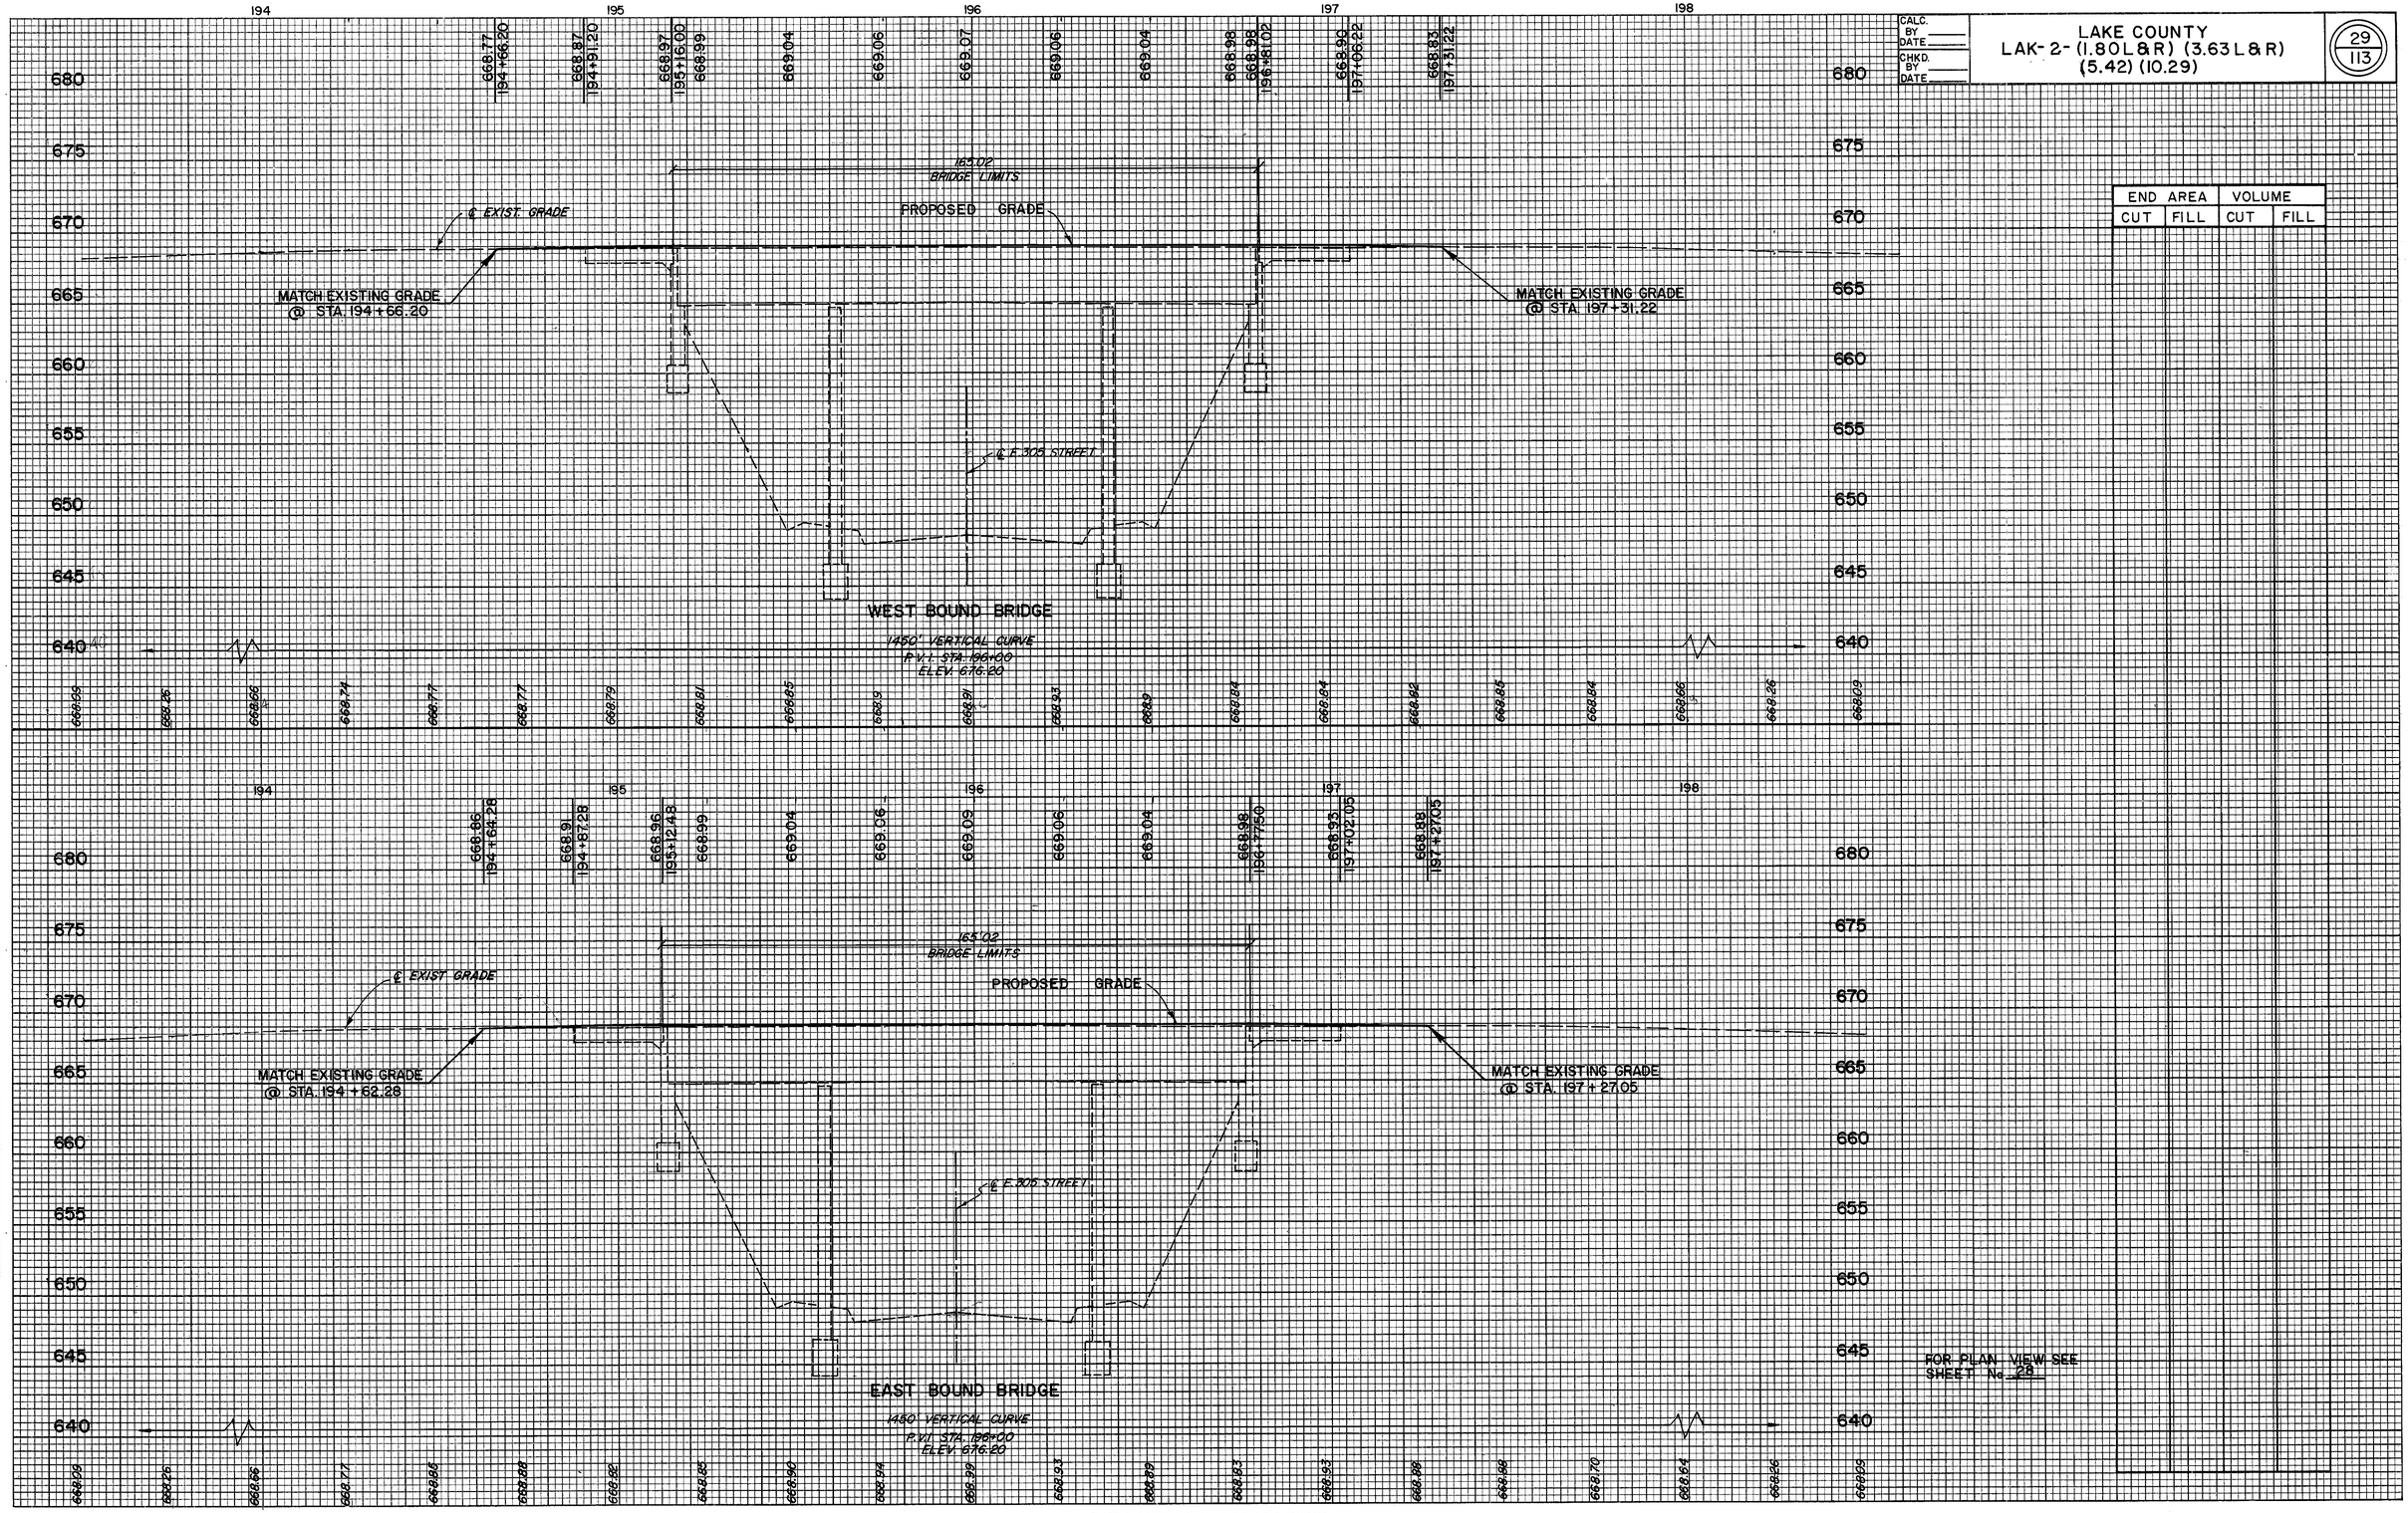

FINAL SURVEY
SURVEYED BY
PLOTTED DATE
TEMPLATE
AREAS
CROSS CHECKED
NOTE BOOK
NO.

ORIGINAL SURVEY
SURVEYED BY
PLOTTED DATE
TEMPLATE
AREAS
CROSS CHECKED
NOTE BOOK
NO.

FOR PLAN VIEW SEE SHEET No. 28

PLATE 3 CROSS SECTION O. P. R. & R. E. STANDARD

LAK-2-I.80 L&R