CALC. BY	
DATE	
CHKD. BY	
DATE	

LAKE COUNTY
LAK-2-(1.80 L&R) (3.63 L&R)
(5.42) (10.29)

OHIO
FHWA REGION

31
113

FINAL SURVEY	SURVEYED	BY	DATE
	PLOTTED		
NOTE BOOK	TEMPLATE		
NO.	AREAS CHECKED		

ORIGINAL SURVEY	SURVEYED	BY	DATE
	PLOTTED		
NOTE BOOK	TEMPLATE		
NO.	AREAS CHECKED		

	END AREA		VOLUME	
	CUT	FILL	CUT	FILL

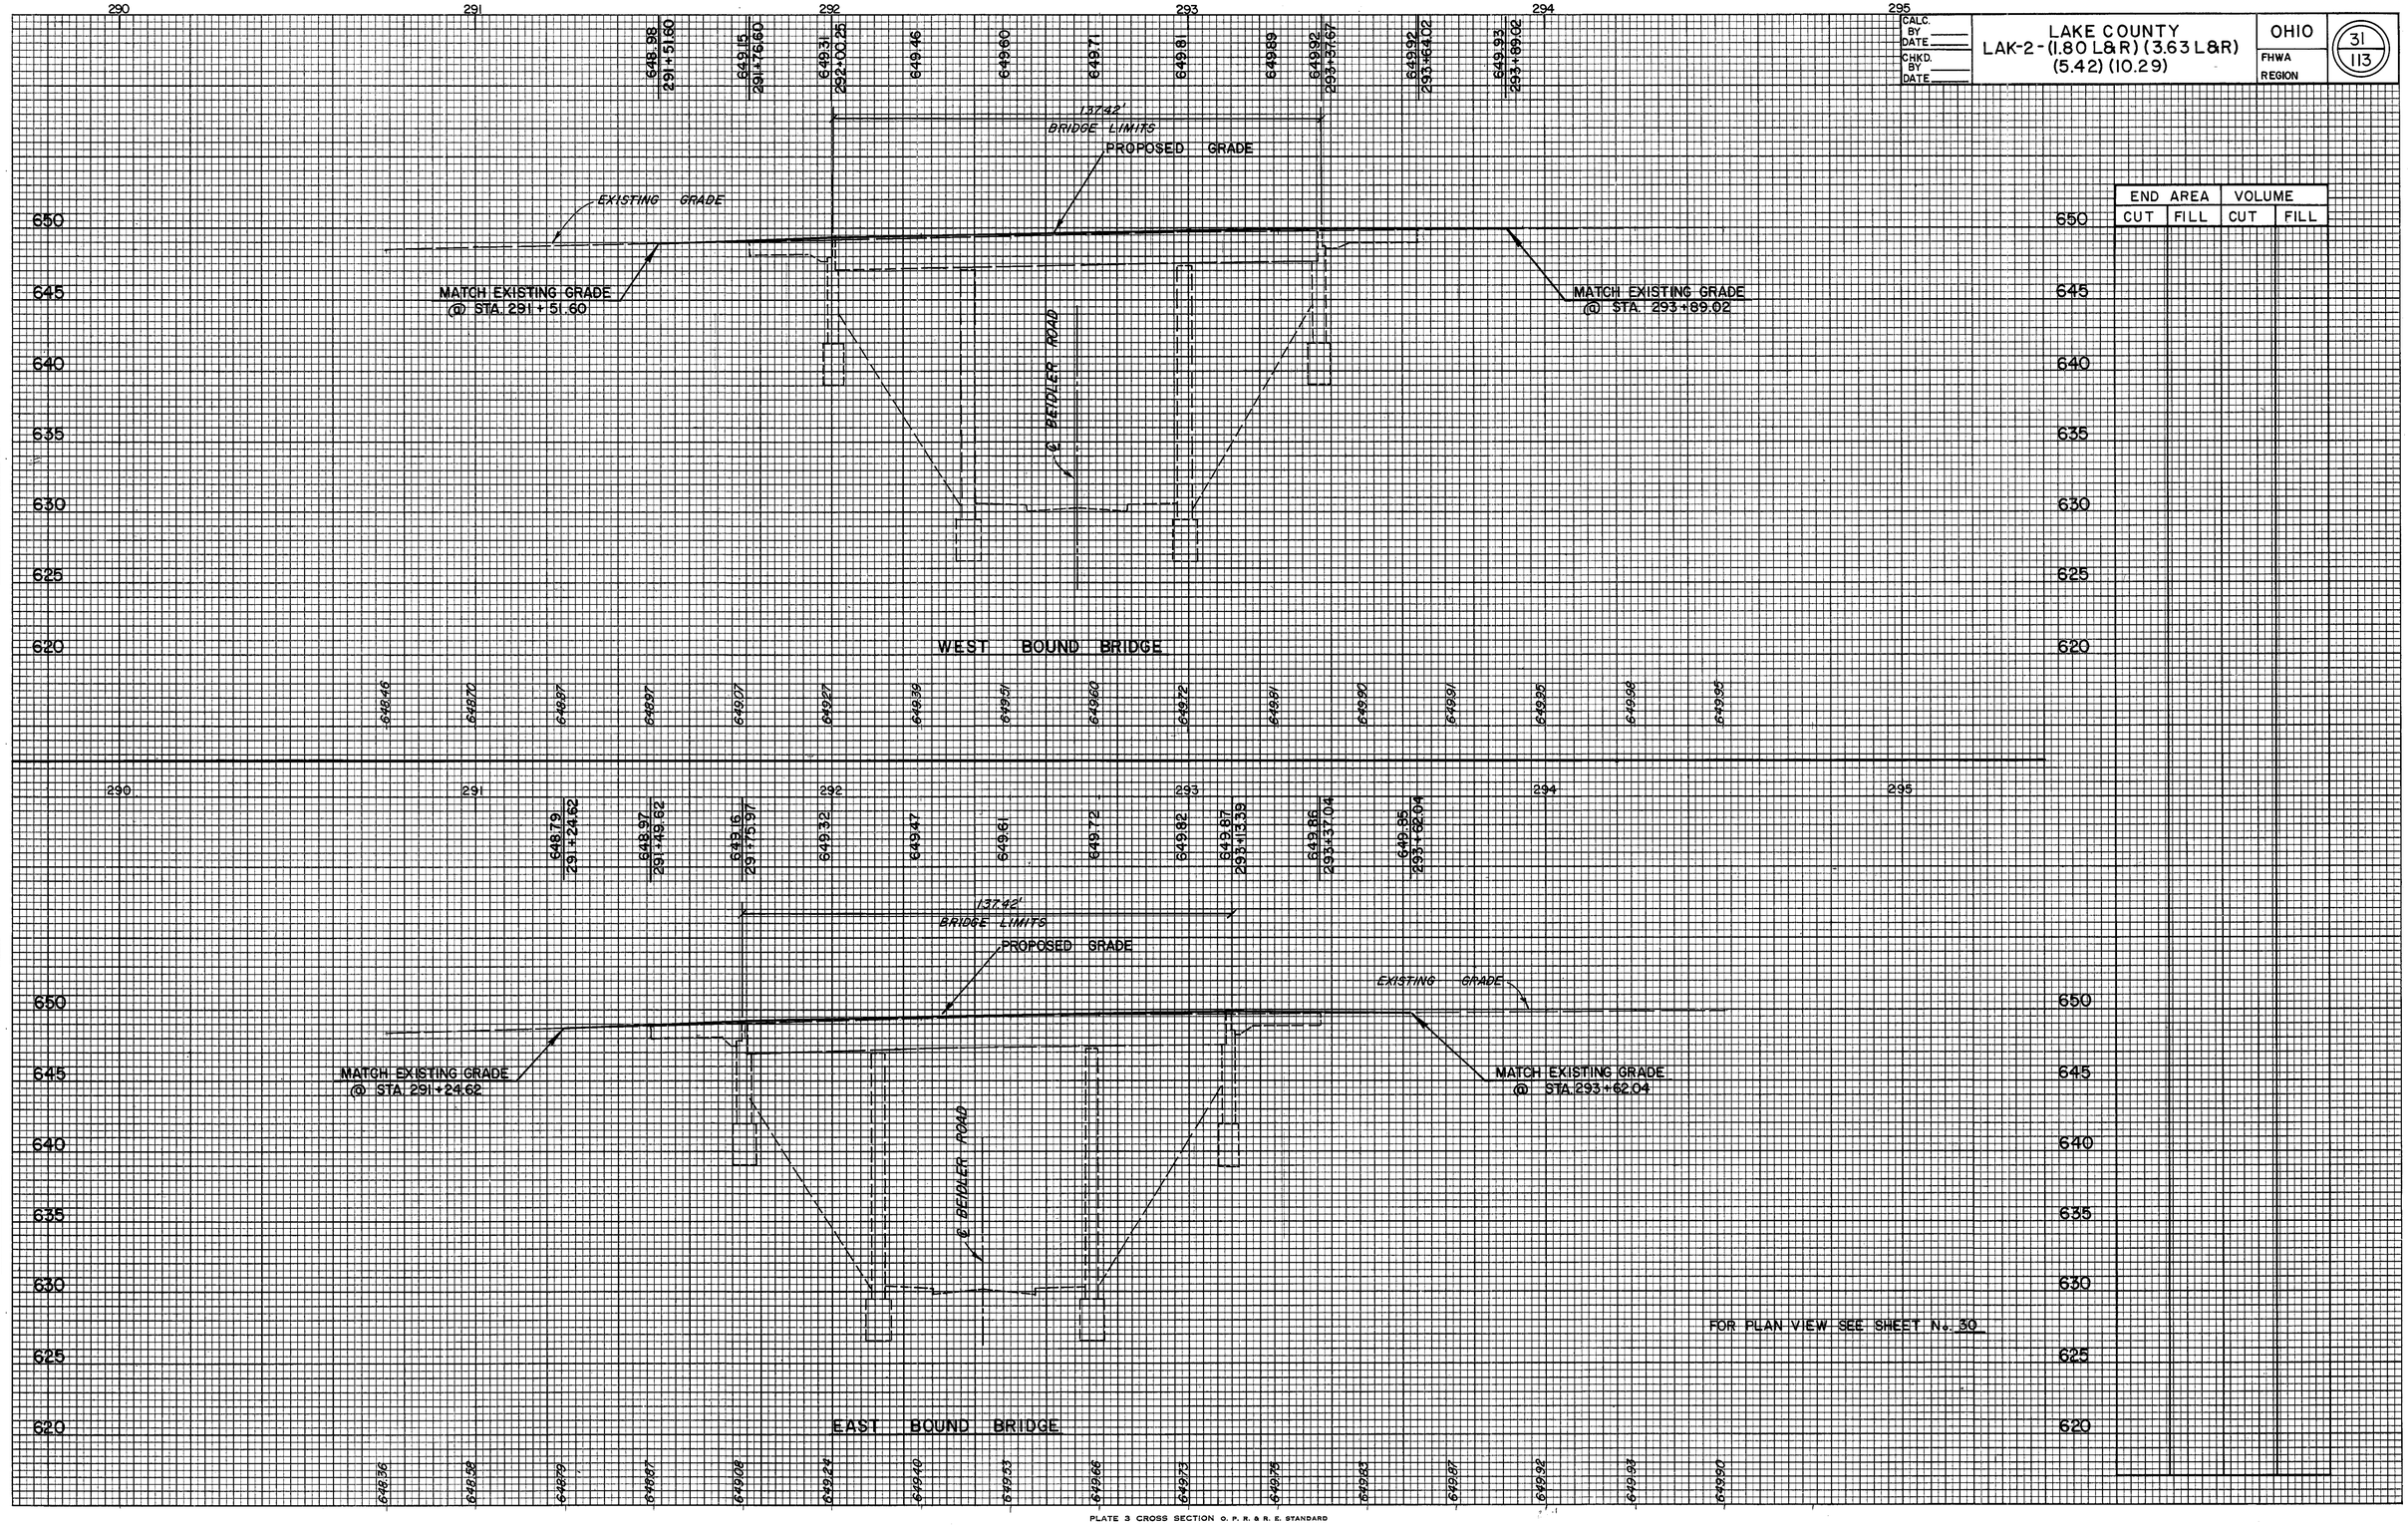

FOR PLAN VIEW SEE SHEET No. 30

PLATE 3 CROSS SECTION O. P. R. & R. E. STANDARD

LAK-2-3.63 L&R