CALC. BY _____ DATE 7/28/06
CHKD. BY DJW DATE 7-28-06

LAKE COUNTY
LAK-2-(1.80L&R)(3.63 L&R)
(5.42)(10.29)

OHIO
FHWA REGION

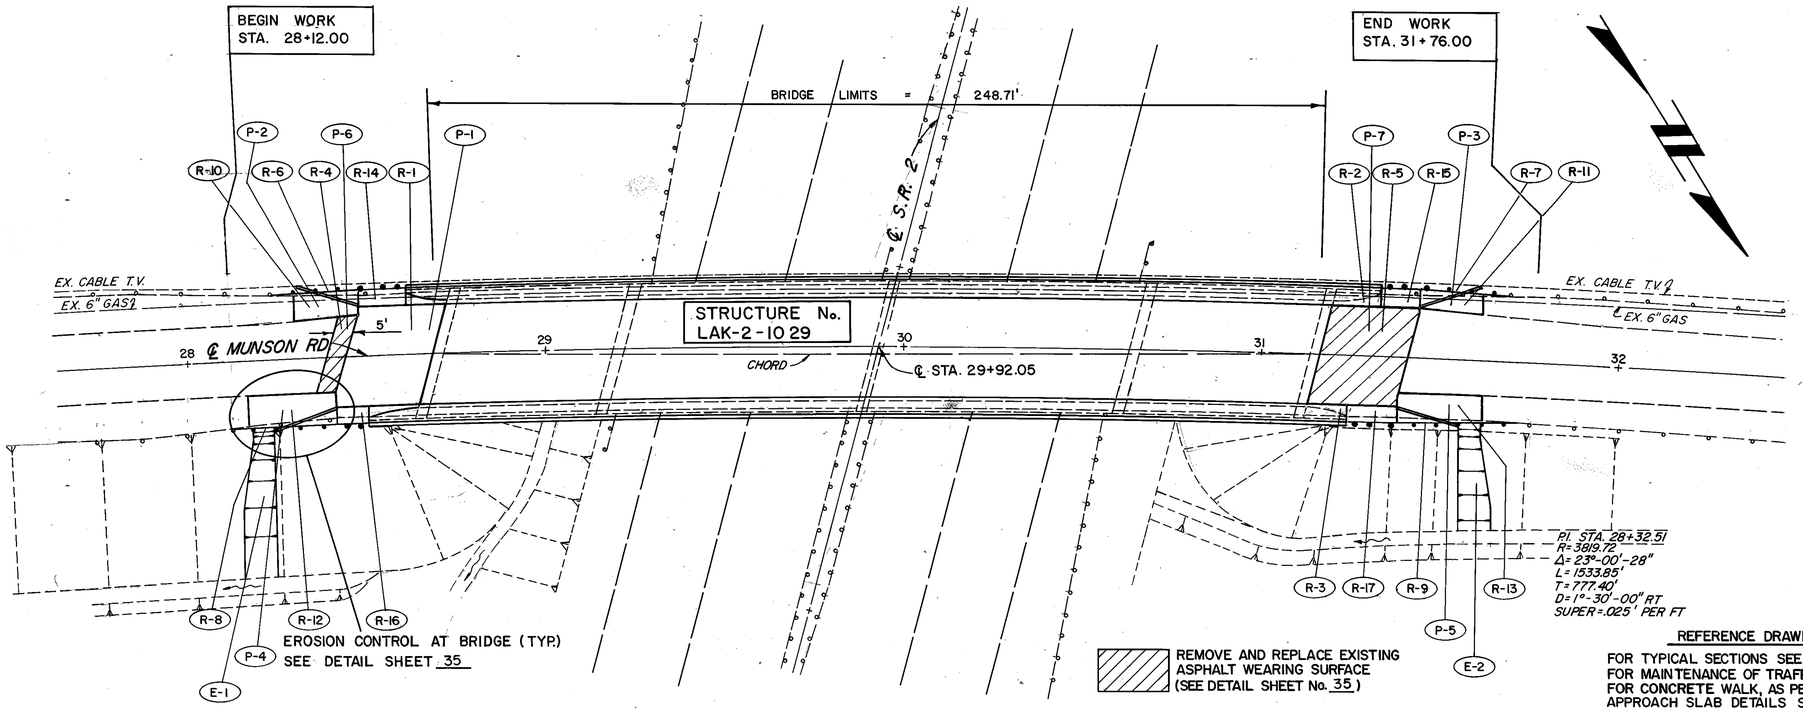

REFERENCE DRAWINGS

FOR TYPICAL SECTIONS SEE SHEET No. 103
FOR MAINTENANCE OF TRAFFIC SEE SHEET No. 24
FOR CONCRETE WALK, AS PER PLAN DETAILS &
APPROACH SLAB DETAILS SEE SHEET 107 & 108

QUANTITIES

| | | |