CALC. BY DATE	LAK–615–03.88	OHIO
CHKD. BY DATE		FHWA REGION 5

47
63

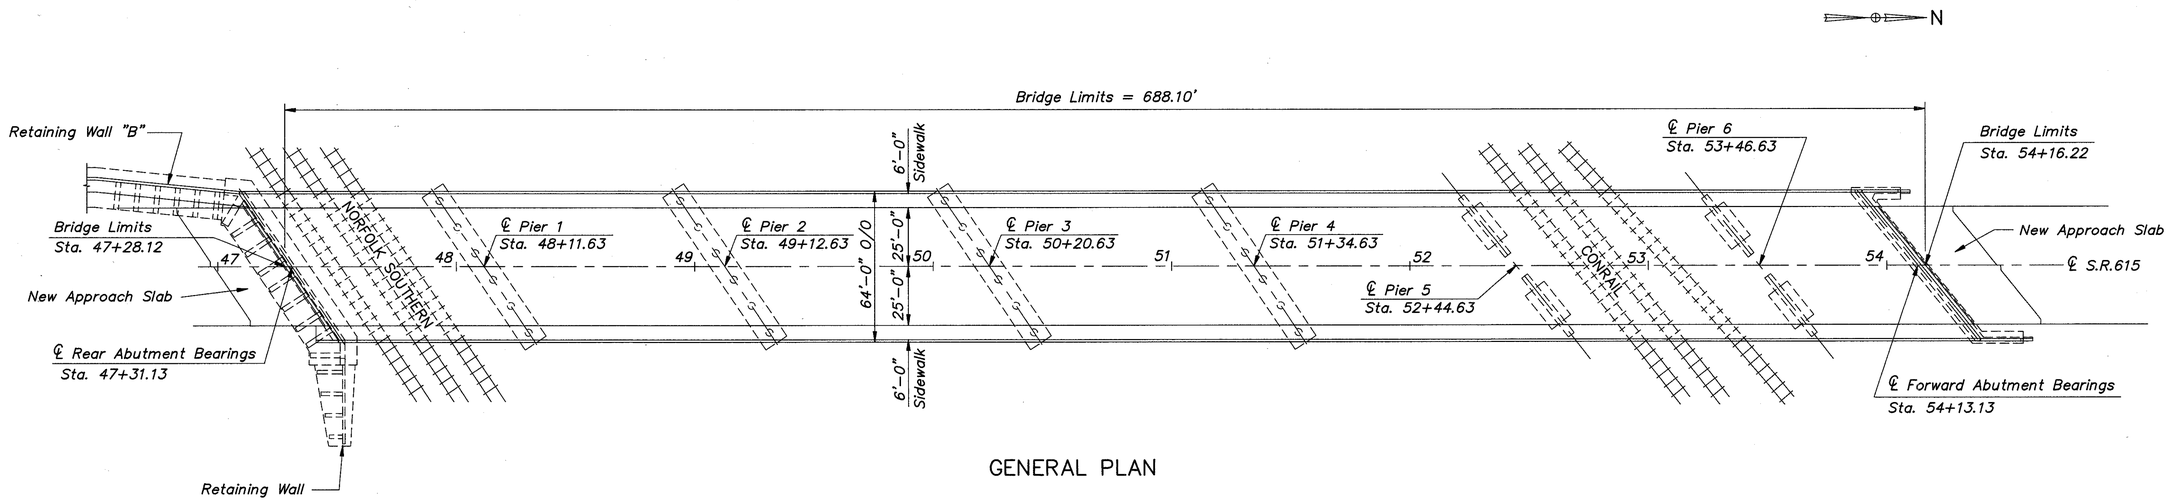

GENERAL PLAN

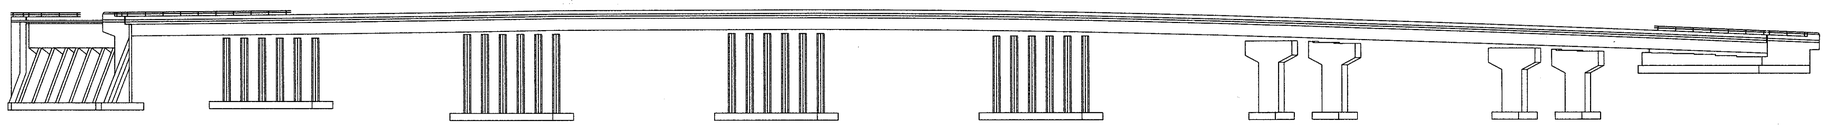

ELEVATION

COLPETZER–THOMAS, INC.
AN ENGINEERING GROUP
WILLOUGHBY • MENTOR • NORTH CANTON • STEUBENVILLE • LORAIN

5 / 21

GENERAL PLAN AND ELEVATION LAK–615–0402

LAKE COUNTY

DESIGNED	DRAWN	TRACED	CHECKED	REVIEWED DATE	REVISED
JPR	R.L.B.	R.L.B.	RJC	JEA 9-22-88	