FED. RD. DIVISION	STATE	PROJECT	
2	OHIO		

341
379

LAKE COUNTY
SEC LAK-2-10.35

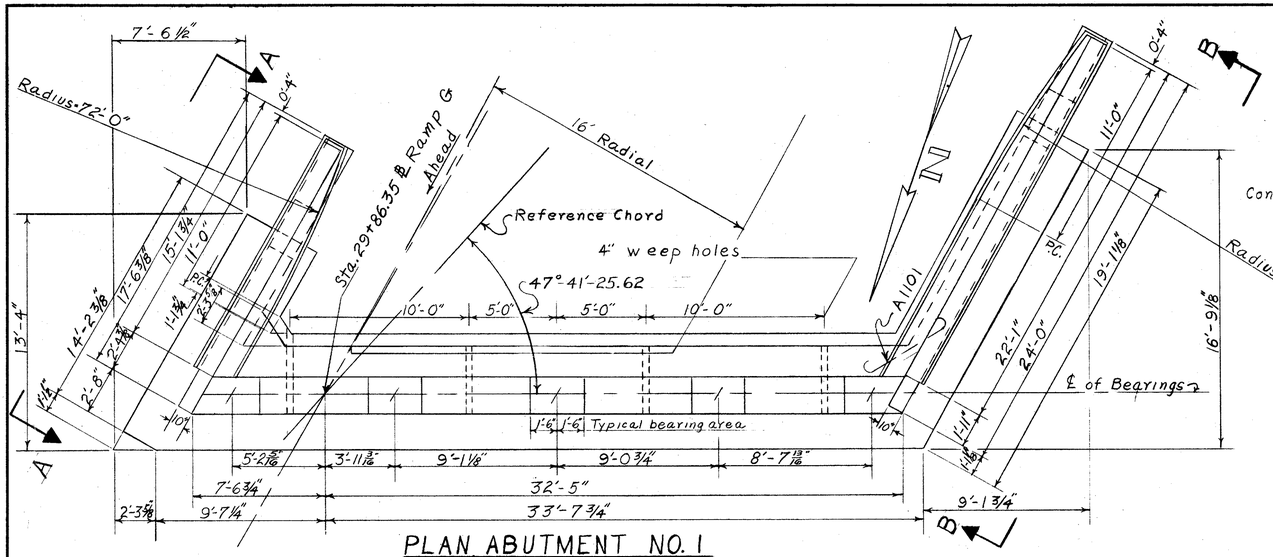

PLAN ABUTMENT NO. 1

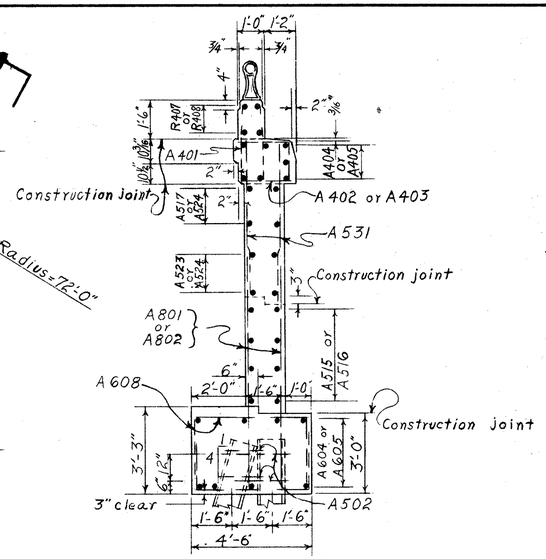

TYPICAL WING SECTION

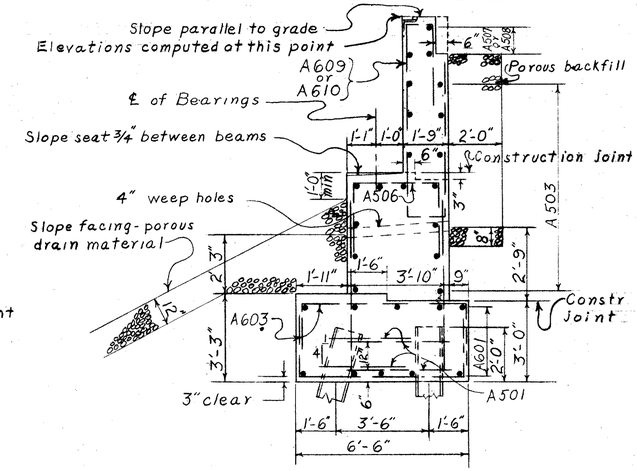

TYPICAL ABUTMENT SECTION

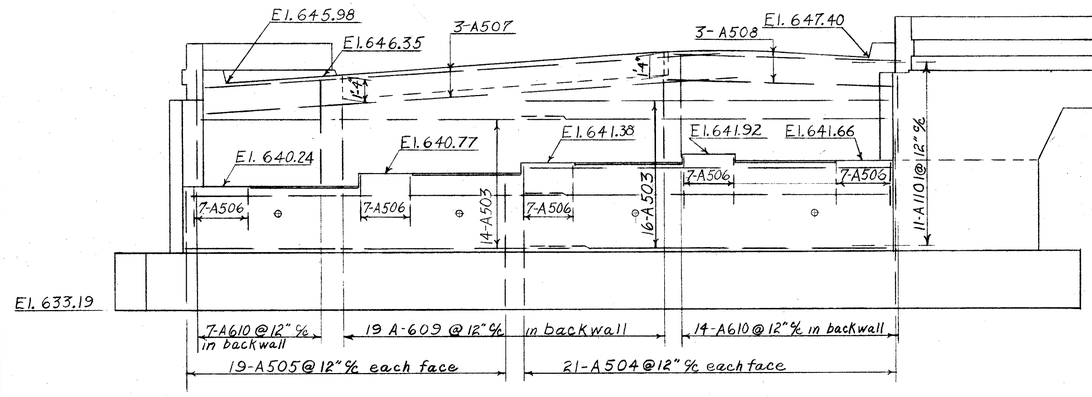

ELEVATION

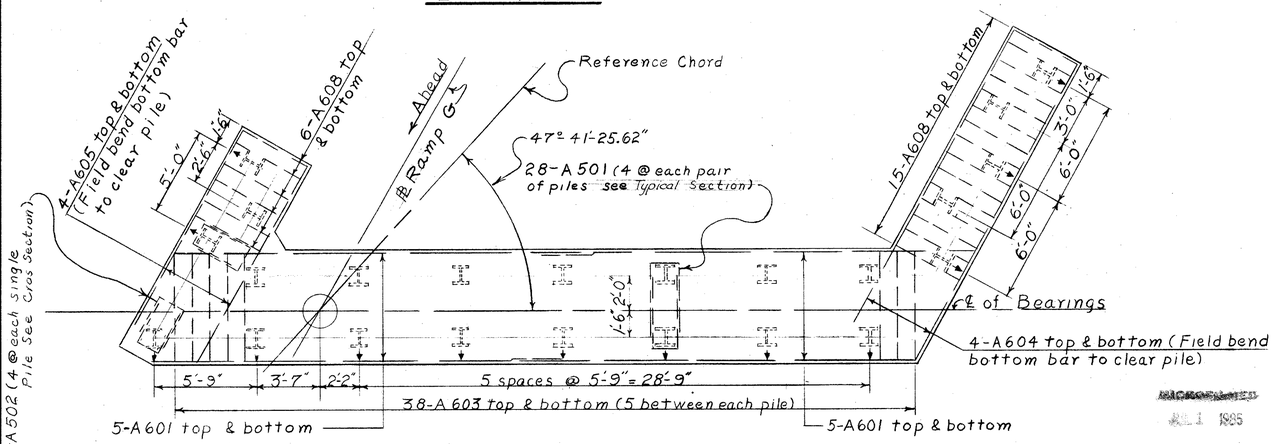

PILE LAYOUT & FOOTING REINFORCING

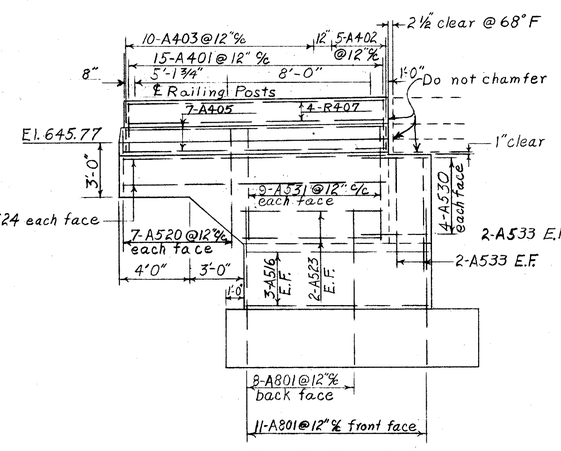

ELEVATION A-A

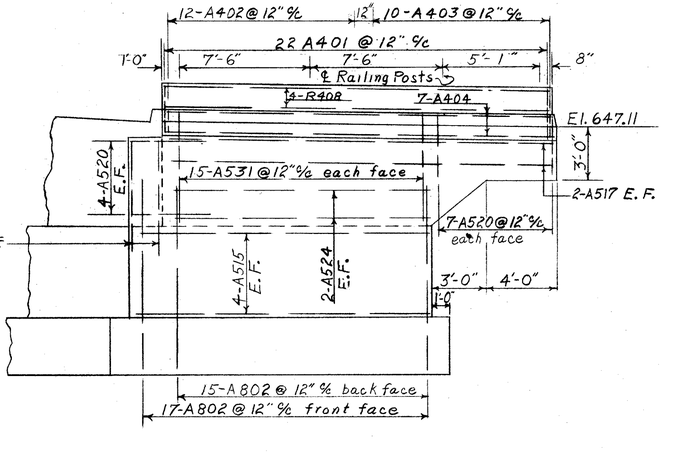

ELEVATION B-B

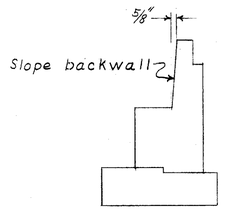

ABUTMENT BACKWALL SLOPE

SEC. L-33

PREPARED BY
CAMTOL ENGINEERING ASSOCIATES, DILLSBURG, PA.
FOR

STATE OF OHIO
DEPARTMENT OF HIGHWAYS
DIVISION OF DESIGN AND CONSTRUCTION
BUREAU OF BRIDGES

ABUTMENT 1
BRIDGE NO. LAK-2-1350
RELOC. S. R. 2 UNDER S.R. 44 - RAMP G
LAKE COUNTY
STA. 613 + 25.24

DESIGNED	DRAWN	TRACED	CHECKED	REVISED	DATE	REVISED 3-31-60
JRM	JRM					

MACROFILMED
JUL 1 1985

K&E PHOENIX N186