SOIL PROFILE

CUYAHOGA COUNTY

CUY- 480-21.40

OHIO STATE HIGHWAY TESTING LABORATORY
1620 W. BROAD ST. COLUMBUS 23. OHIO

6/37
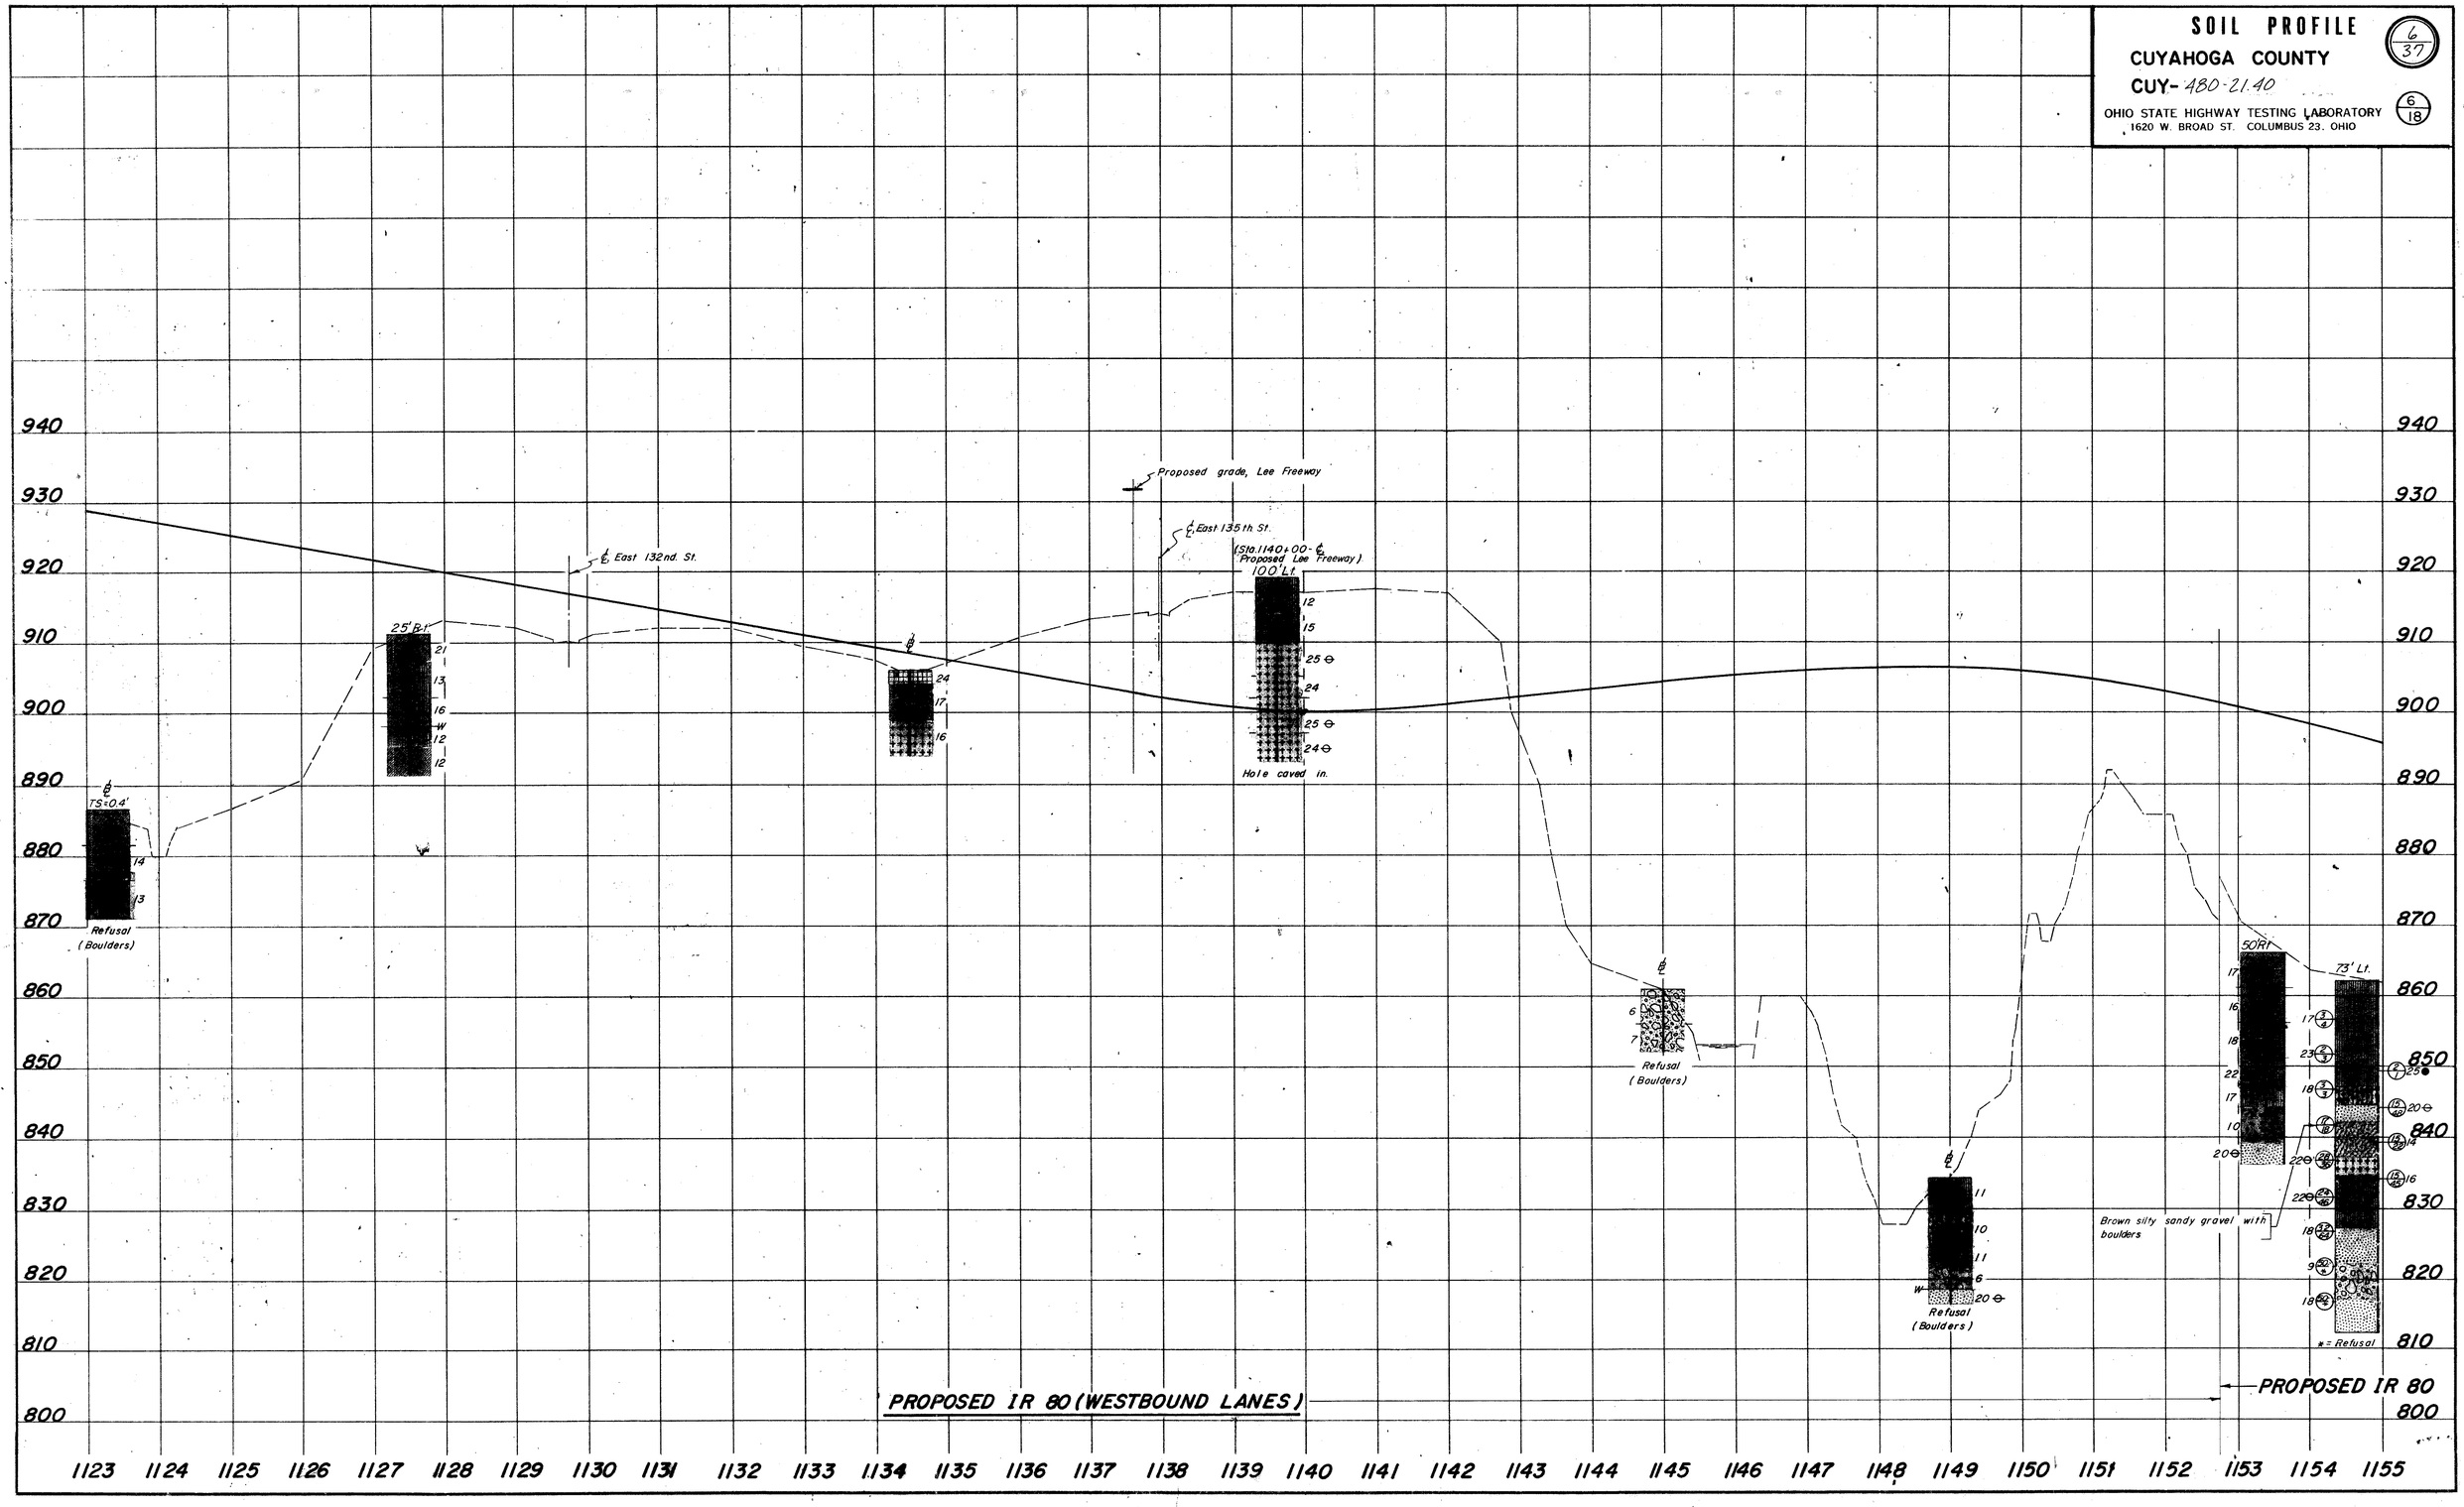
6/18