TE - 96
1800-12-68

SOIL PROFILE

CUYAHOGA COUNTY

CUY- 480-21.40

OHIO STATE HIGHWAY TESTING LABORATORY
1620 W. BROAD ST. COLUMBUS, OHIO 43223

17/37

17/18

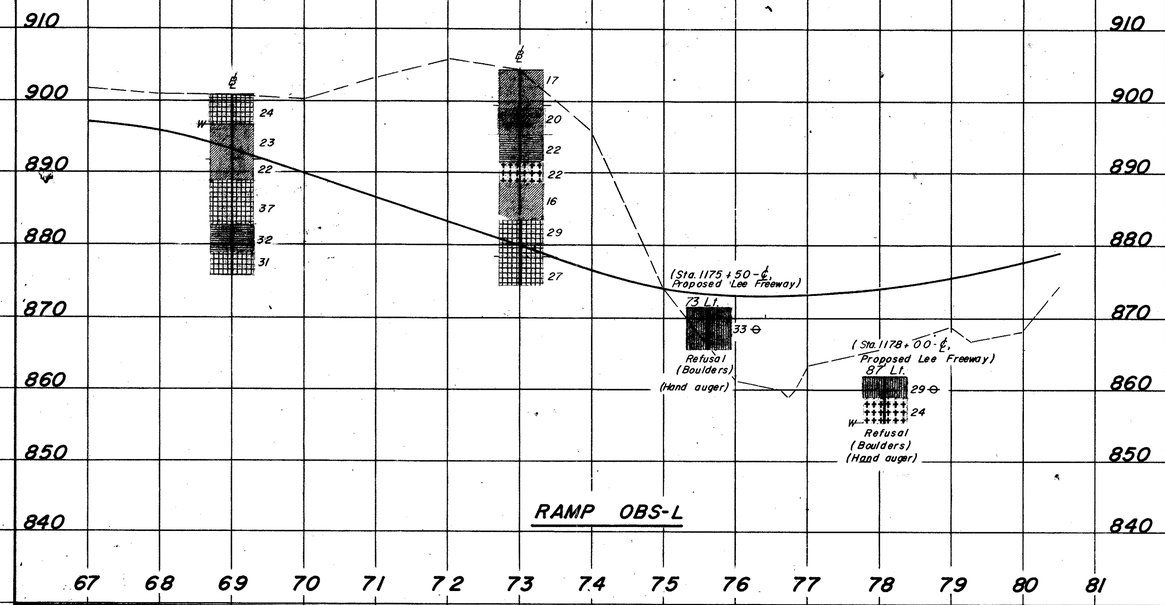

RAMP OBS-L

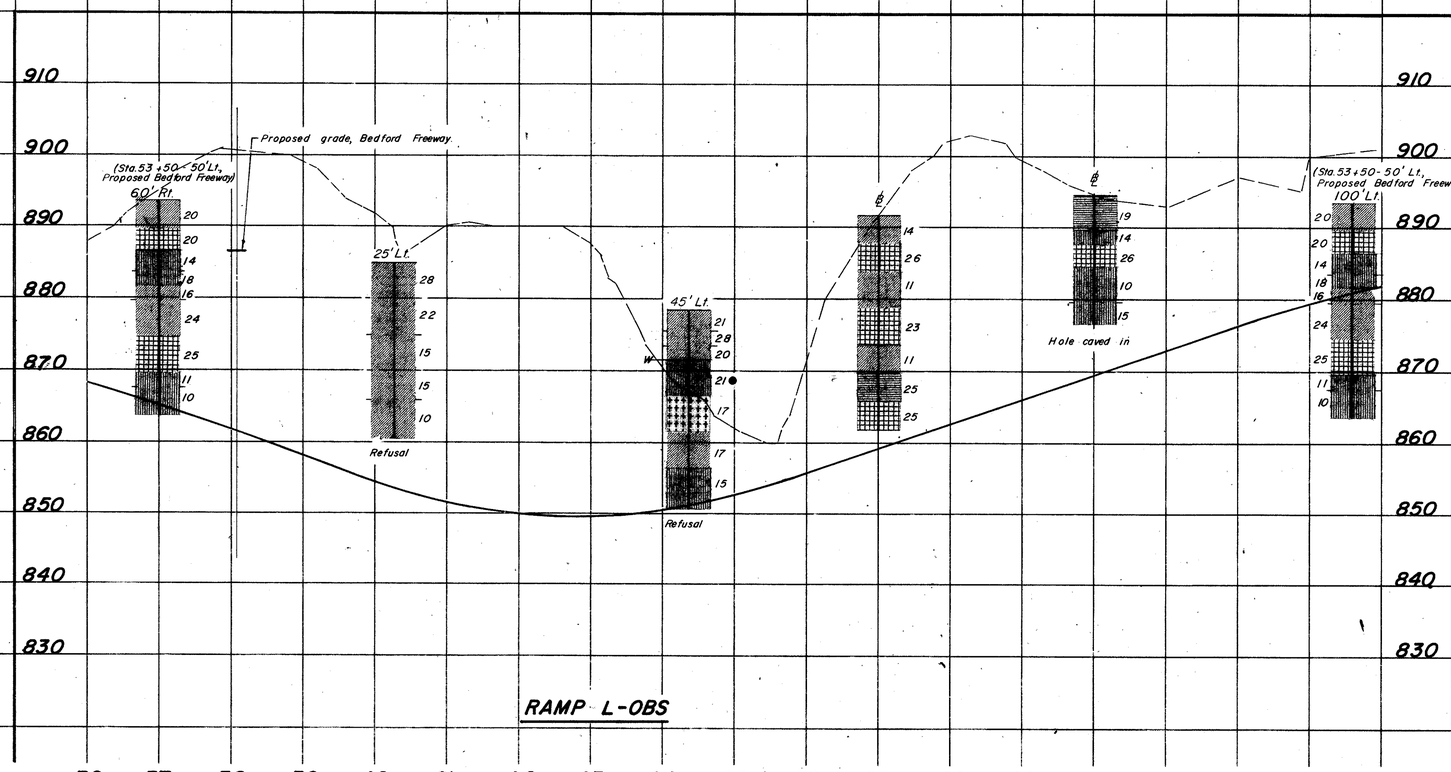

RAMP L-OBS