LAKE COUNTY
LAK-2-16.49

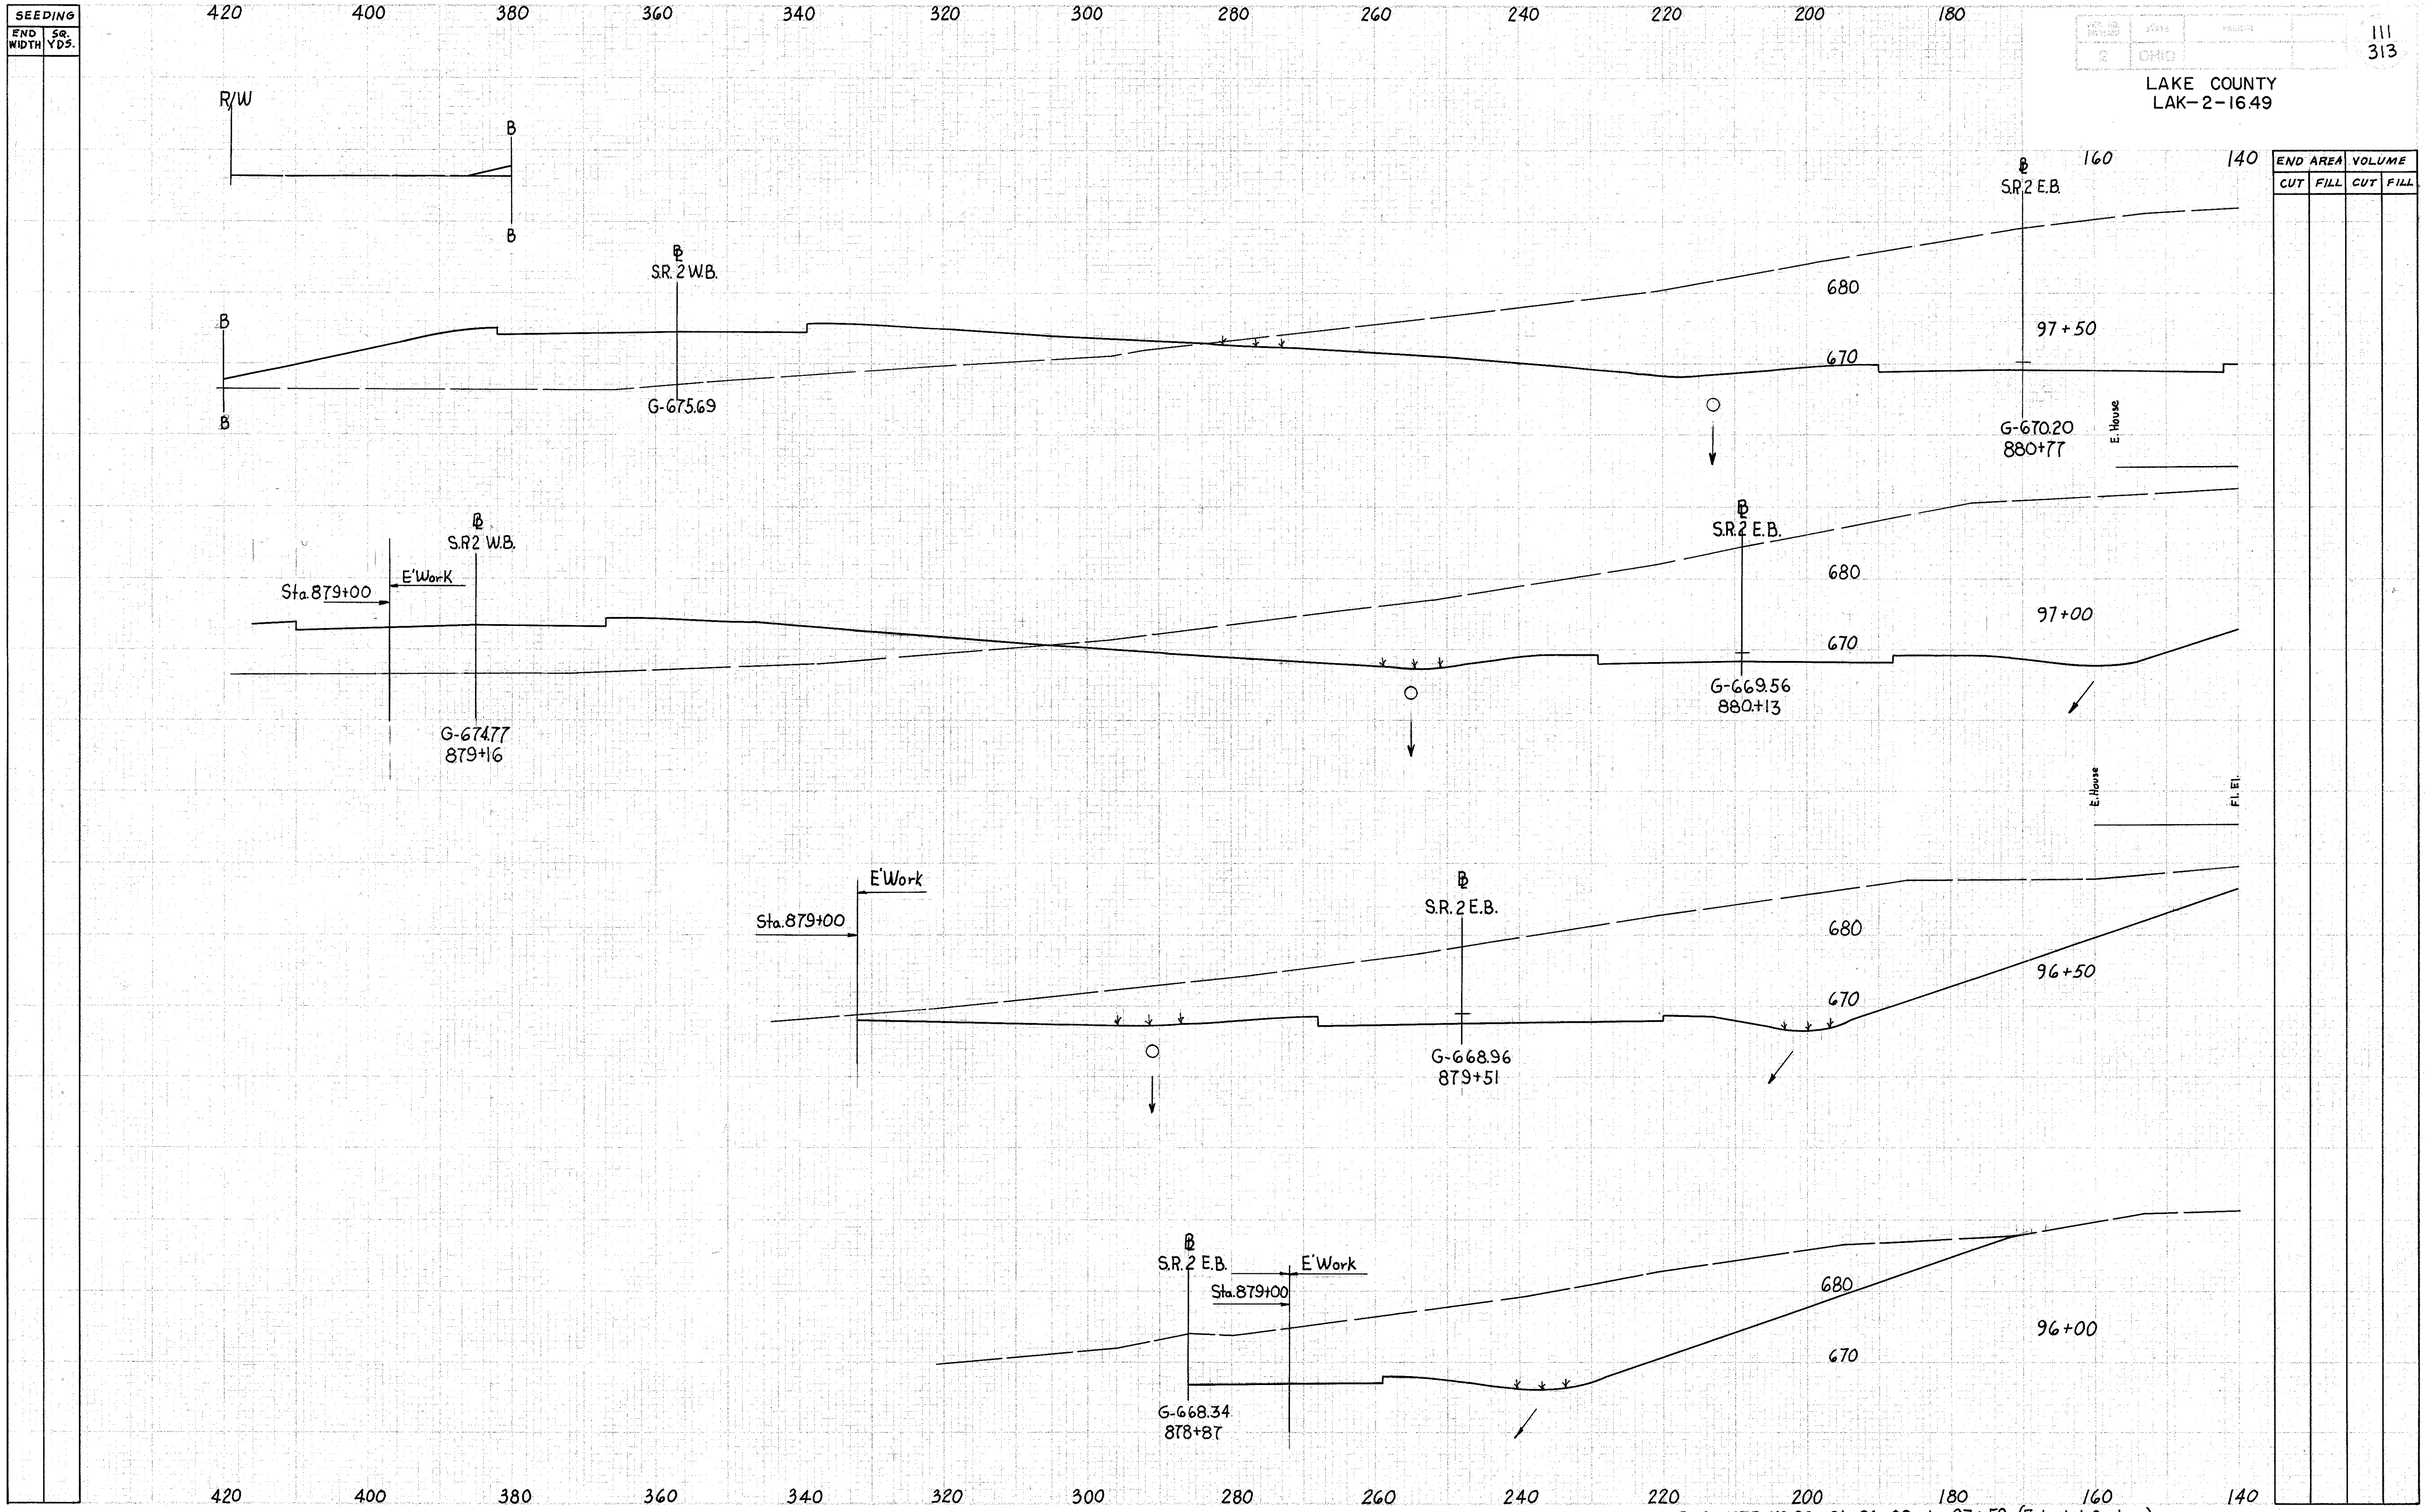

RECONSTR U.S. 20 Sta 96+00 to 97+50 (Extended Sections)